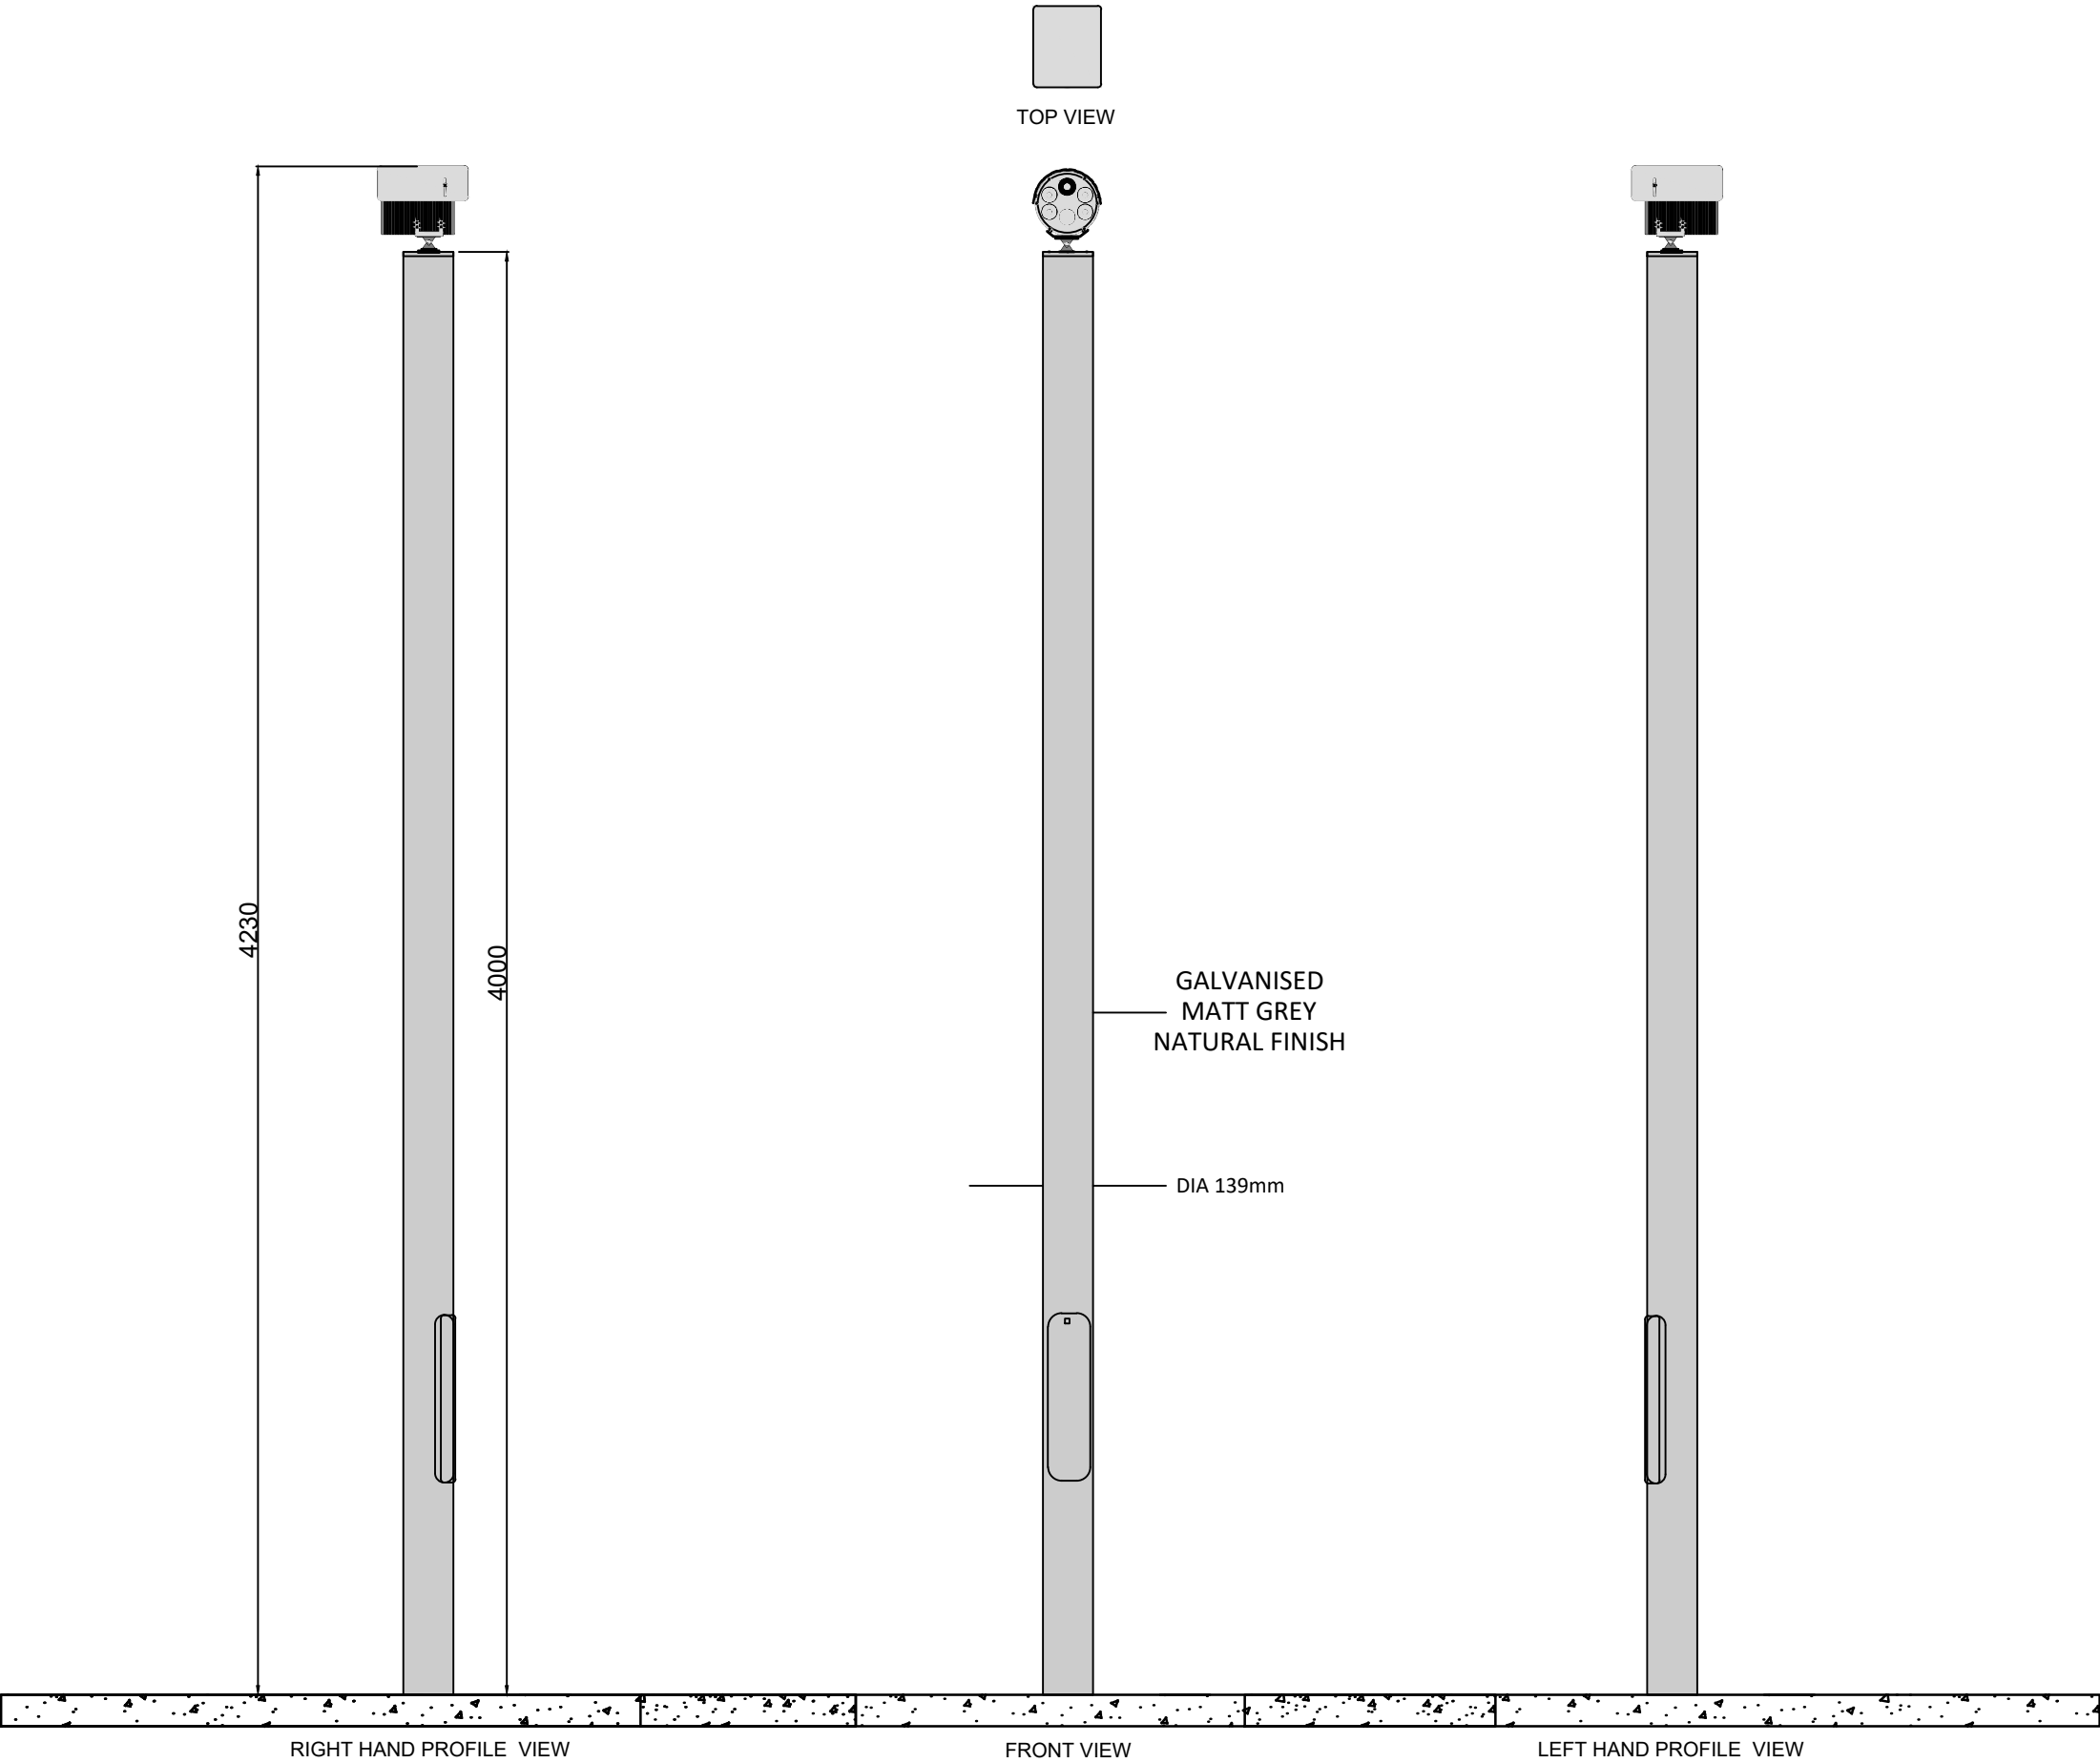


 Euro Car Parks Ltd 30 Dorset Square London NW1 6QJ +44 (0)20 7563 3000 Registered in England & Wales, Registration No 1270612	DRAWING NO. 4587-DWG-15-01	REVISION. 01	DATE. 22/07/2026	PIA:	SITE: ANPR COLUMN ELEVATION 2 SAINSBURY'S LYONS FARM WORTHING - BN14 9LA	REV. 01	REVISIONS: DESCRIPTION: ANPR COLUMN ELEVATION 2	BY: HV	DATE: 22/07/26
	SCALE AT. 1:20 @ A3	DRAWN. HV	CHECKED.						