


Existing rear elevation. Scale 1:100



Existing side elevation. Scale 1:100




Existing side elevation. Scale 1:100

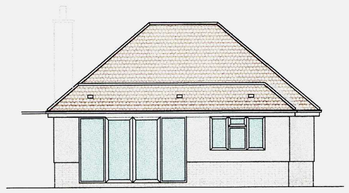

Proposed rear elevation. Scale 1:100




Proposed side elevation. Scale 1:100

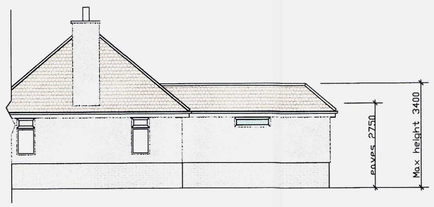


Proposed side elevation. Scale 1:100

Elevations Scale 1:100 @A1

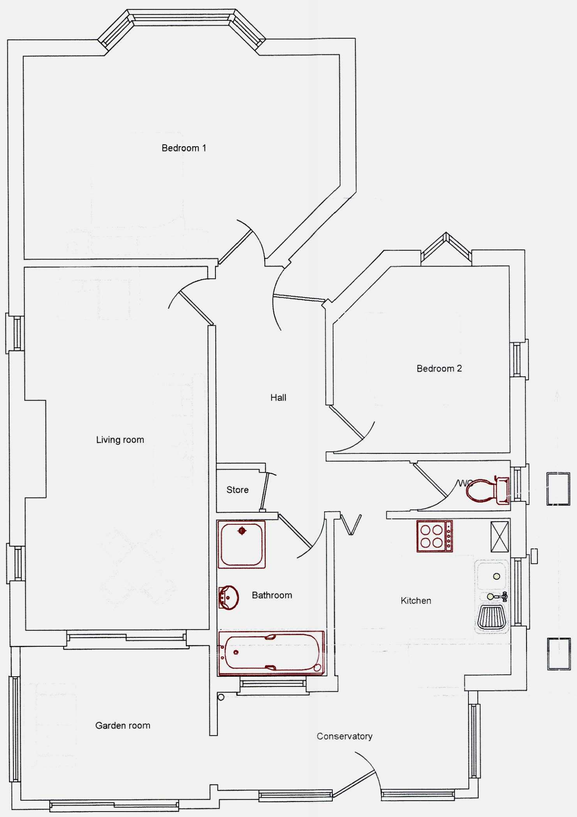


Existing ground floor plan. Scale 1:50

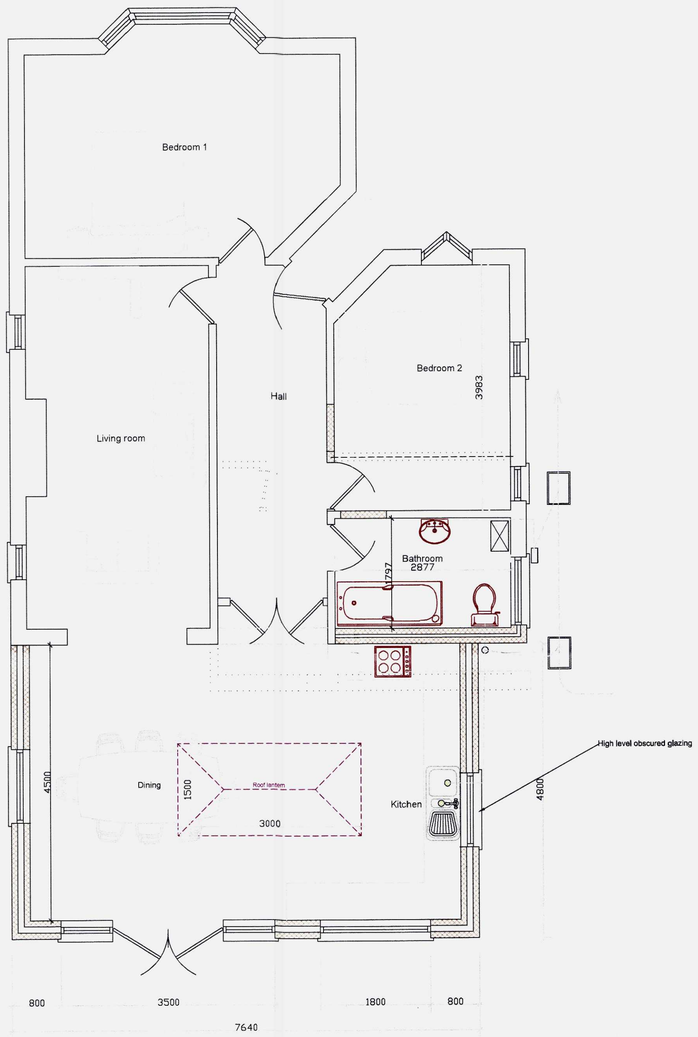

Proposed ground floor plan. Scale 1:50



Location plan. Scale 1:1250

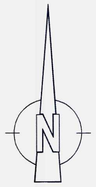



©Crown Copyright. All rights reserved. Licence no. 100019980

Block plan. Scale 1:500

0 1 2 3 4 5

Floorplans Scale 1:50 @A1

Alpha Design Sussex Ltd
Tel 01273 252770
Web www.alphadesignsussex.co.uk
Email contact@alphadesignsussex.co.uk

Customer

Mr & Mrs Tanner.

Address

81 Downland Avenue
Southwick
East Sussex
BN42 4RX

Drawing title

Proposed single storey rear extension.

Date

27th March 2014

Drawing number

001a

Scale/ Paper size

1:50 & 1:100 @A1

Important notes for Client/ Contractor

- It is the responsibility of the building owner, or tenant, to comply with the requirements of The Party Wall Act 1996 in respect of excavations and constructions in proximity to certain buildings or structures, and for commercial premises.
- All dimensions must be checked on site prior to work being put in hand. Any discrepancies must be reported back to Alpha Design Sussex prior to commencement of work.
- Where a general or materials are quoted as 'Approved' it is a condition of the Planning Consent, samples must be submitted to the relevant officer for approval in writing before relevant works are commenced.
- All building work is to be carried out to the satisfaction of building control officer & in accordance with the current building regulations and any such additional requirements building works may be required on site.
- Drawings have been produced for Planning/ Permission/ Building Regulations submissions only.
- All drawings are copyright of Alpha Design Sussex & may not be issued to any third party without prior written consent.