© Crown copyright. All rights reserved. Licence number 0100031673
© Crown copyright. All rights reserved. Licence number 0100045502

EVEREST
First for peace

UNIT 7
NORTH ORBITAL
COMMERCIAL PARK
HAREBURY LANE
ST ALBANS
AL1 1XB

SCALE	DATE	CHECKED	DRAWN
AS SHOWN @ A3	01-09-15	RS	C.SMYTH

DRG. NO. 2243/01 — REVISION

TITLE
EXISTING PLAN AND ELEVATIONS


CLIENT
MR STHANKIYA
20 RAINBOW SQUARE
SHOREHAM-BY-SEA
WEST SUSSEX
BN43 6AX


PROJECT NUMBER
INDIGSAD


NOTES
1. All dimensions are in millimetres(mm) & levels in metres(m) unless noted otherwise.
3. This drawing to be read in conjunction with all relevant specifications.
4. All work to comply with the relevant British Standards, CoP Codes of Practice and Building Regulations if non exempt

PLANNING SERVICES
ADUR & WORTHING
DATE 10 SEP 2015
PLAN AMDM\1015\15
VALID


PLAN VIEW
SCALE 1:50 @ A3

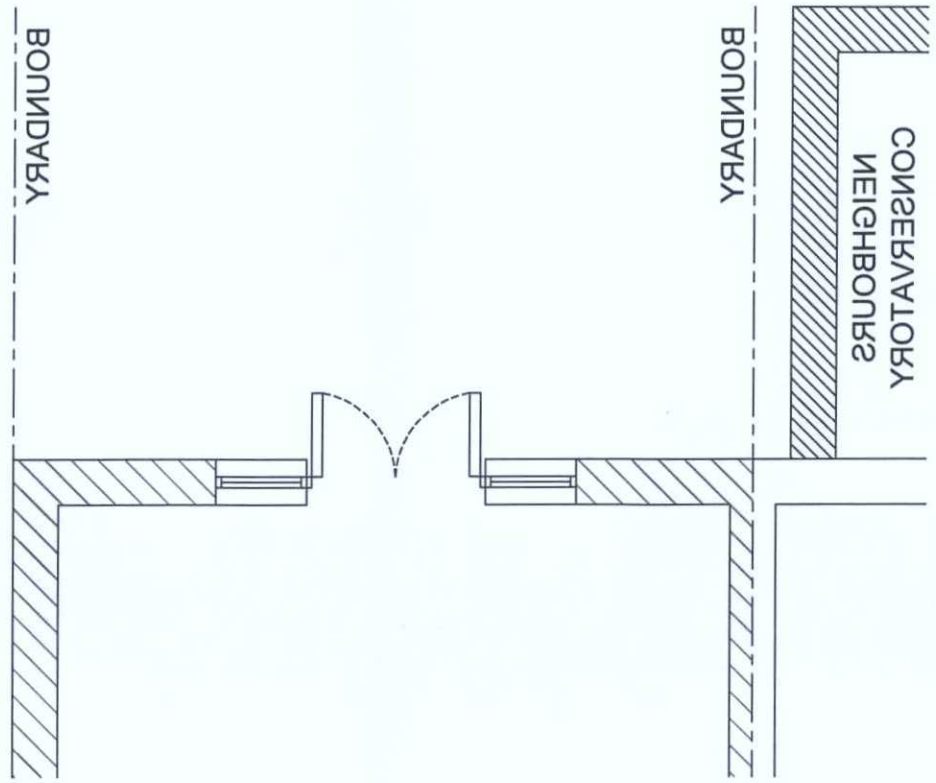

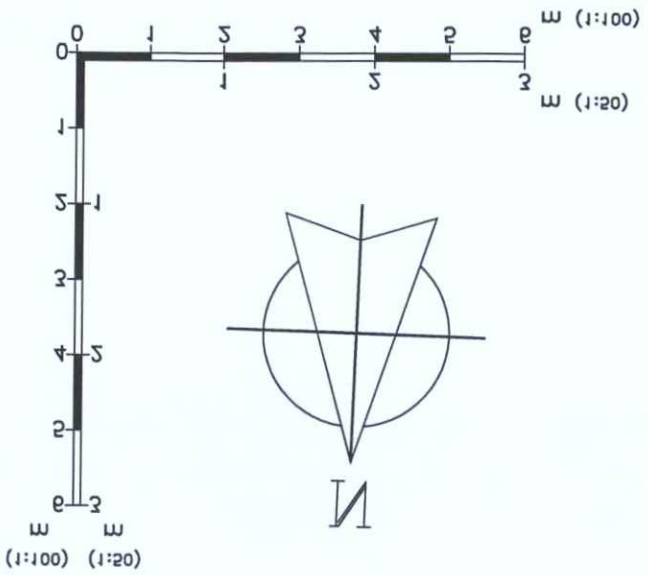


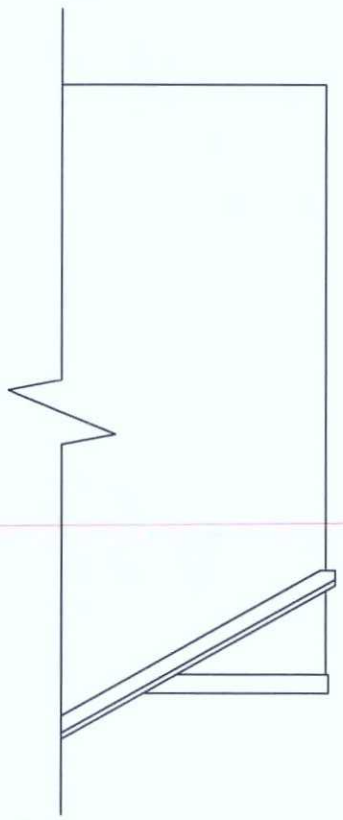

SIDE ELEVATION
SCALE 1:100 @ A3

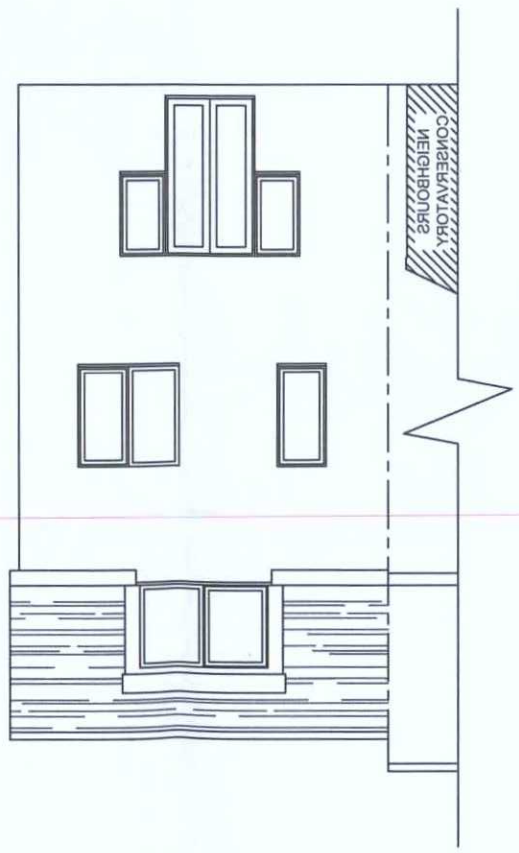

REAR ELEVATION
SCALE 1:100 @ A3

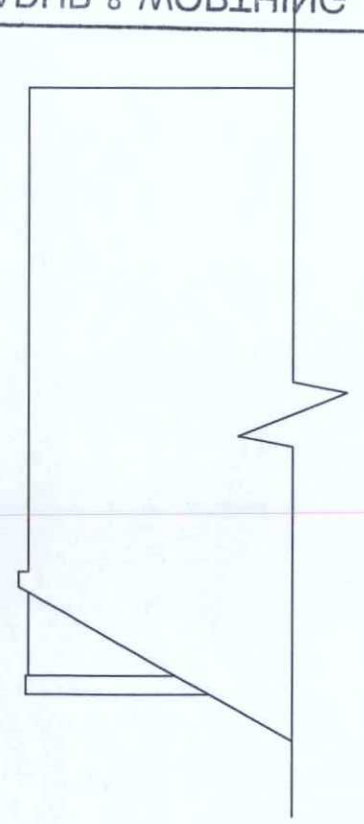

SIDE ELEVATION
SCALE 1:100 @ A3