Southern Water

ADUR & WORTHING
11 DEC 2015
PLANNING SERVICES

Planning Services
Adur and Worthing Councils
Portland House
Richmond Road
Worthing
West Sussex
BN11 1LF

Developer Services
Southern Water
Sparrowgrove House
Sparrowgrove
Otterbourne
Hampshire
SO21 2SW

Tel: 0330 303 0119
Email: developerservices@southernwater.co.uk

Your Ref
AWDM/1631/15
Our Ref
PLAN-011970
Date
09/12/2015

Dear Sir

Proposal: Erection of detached bungalow on new plot between Nos. 28 and 29 Garden Close.
Site: 29 Garden Close, Shoreham-By-Sea, West Sussex, BN43 6BR.
AWDM/1631/15

Thank you for your letter of 19/11/2015.

The applicant has not stated details of means of disposal of foul and surface water drainage from the site.

Southern Water requires a formal application for a connection to the foul sewer to be made by the applicant or developer.

We request that should this application receive planning approval, the following informative is attached to the consent:

"A formal application for connection to the public sewerage system is required in order to service this development, Please contact Southern Water, Sparrowgrove House, Sparrowgrove, Otterbourne, Hampshire SO21 2SW (Tel: 0330 303 0119) or www.southernwater.co.uk".

The proposed development is some distance from the nearest public surface water sewer. Southern Water requires a formal application for a connection to the public sewer. The applicant is advised to contact *Please contact Southern Water, Sparrowgrove House Sparrowgrove, Otterbourne, Hampshire SO21 2SW (Tel: 0330 303 0119) or* www.southernwater.co.uk".

The Council's Building Control officers/technical staff and the Environment Agency should be consulted regarding the surface water disposal to soakaway/pond/ditch.

It is the responsibility of the developer to make suitable provision for the disposal of surface water. Part H3 of the Building Regulations prioritises the means of surface water disposal in the order

a Adequate soakaway or infiltration system
b Water course
c Where neither of the above is practicable sewer

Southern Water supports this stance and seeks through appropriate Planning Conditions to ensure that appropriate means of surface water disposal are proposed for each development. It is important that discharge to sewer occurs only where this is necessary and where adequate capacity exists to serve the development. When it is proposed to connect to a public sewer the prior approval of Southern Water is required.

We request that should this application receive planning approval, the following condition is attached to the consent: "Construction of the development shall not commence until details of the proposed means of foul and surface water sewerage disposal have been submitted to, and approved in writing by, the Local Planning Authority in consultation with Southern Water."

Due to changes in legislation that came in to force on 1st October 2011 regarding the future ownership of sewers it is possible that a sewer now deemed to be public could be crossing the above property. Therefore, should any sewer be found during construction works, an investigation of the sewer will be required to ascertain its condition, the number of properties served, and potential means of access before any further works commence on site.


The applicant is advised to discuss the matter further with Southern Water, Sparrowgrove House, Sparrowgrove, Otterbourne, Hampshire SO21 2SW (Tel: 0330 303 0119) or www.southernwater.co.uk".

The proposed development would lie within a Source Protection Zone around one of Southern Water's public water supply sources as defined under the Environment Agency's Groundwater Protection Policy. Southern Water will rely on your consultations with the Environment Agency to ensure the protection of the public water supply source.

Yours sincerely

Developer Services

SOUTHERN WATER

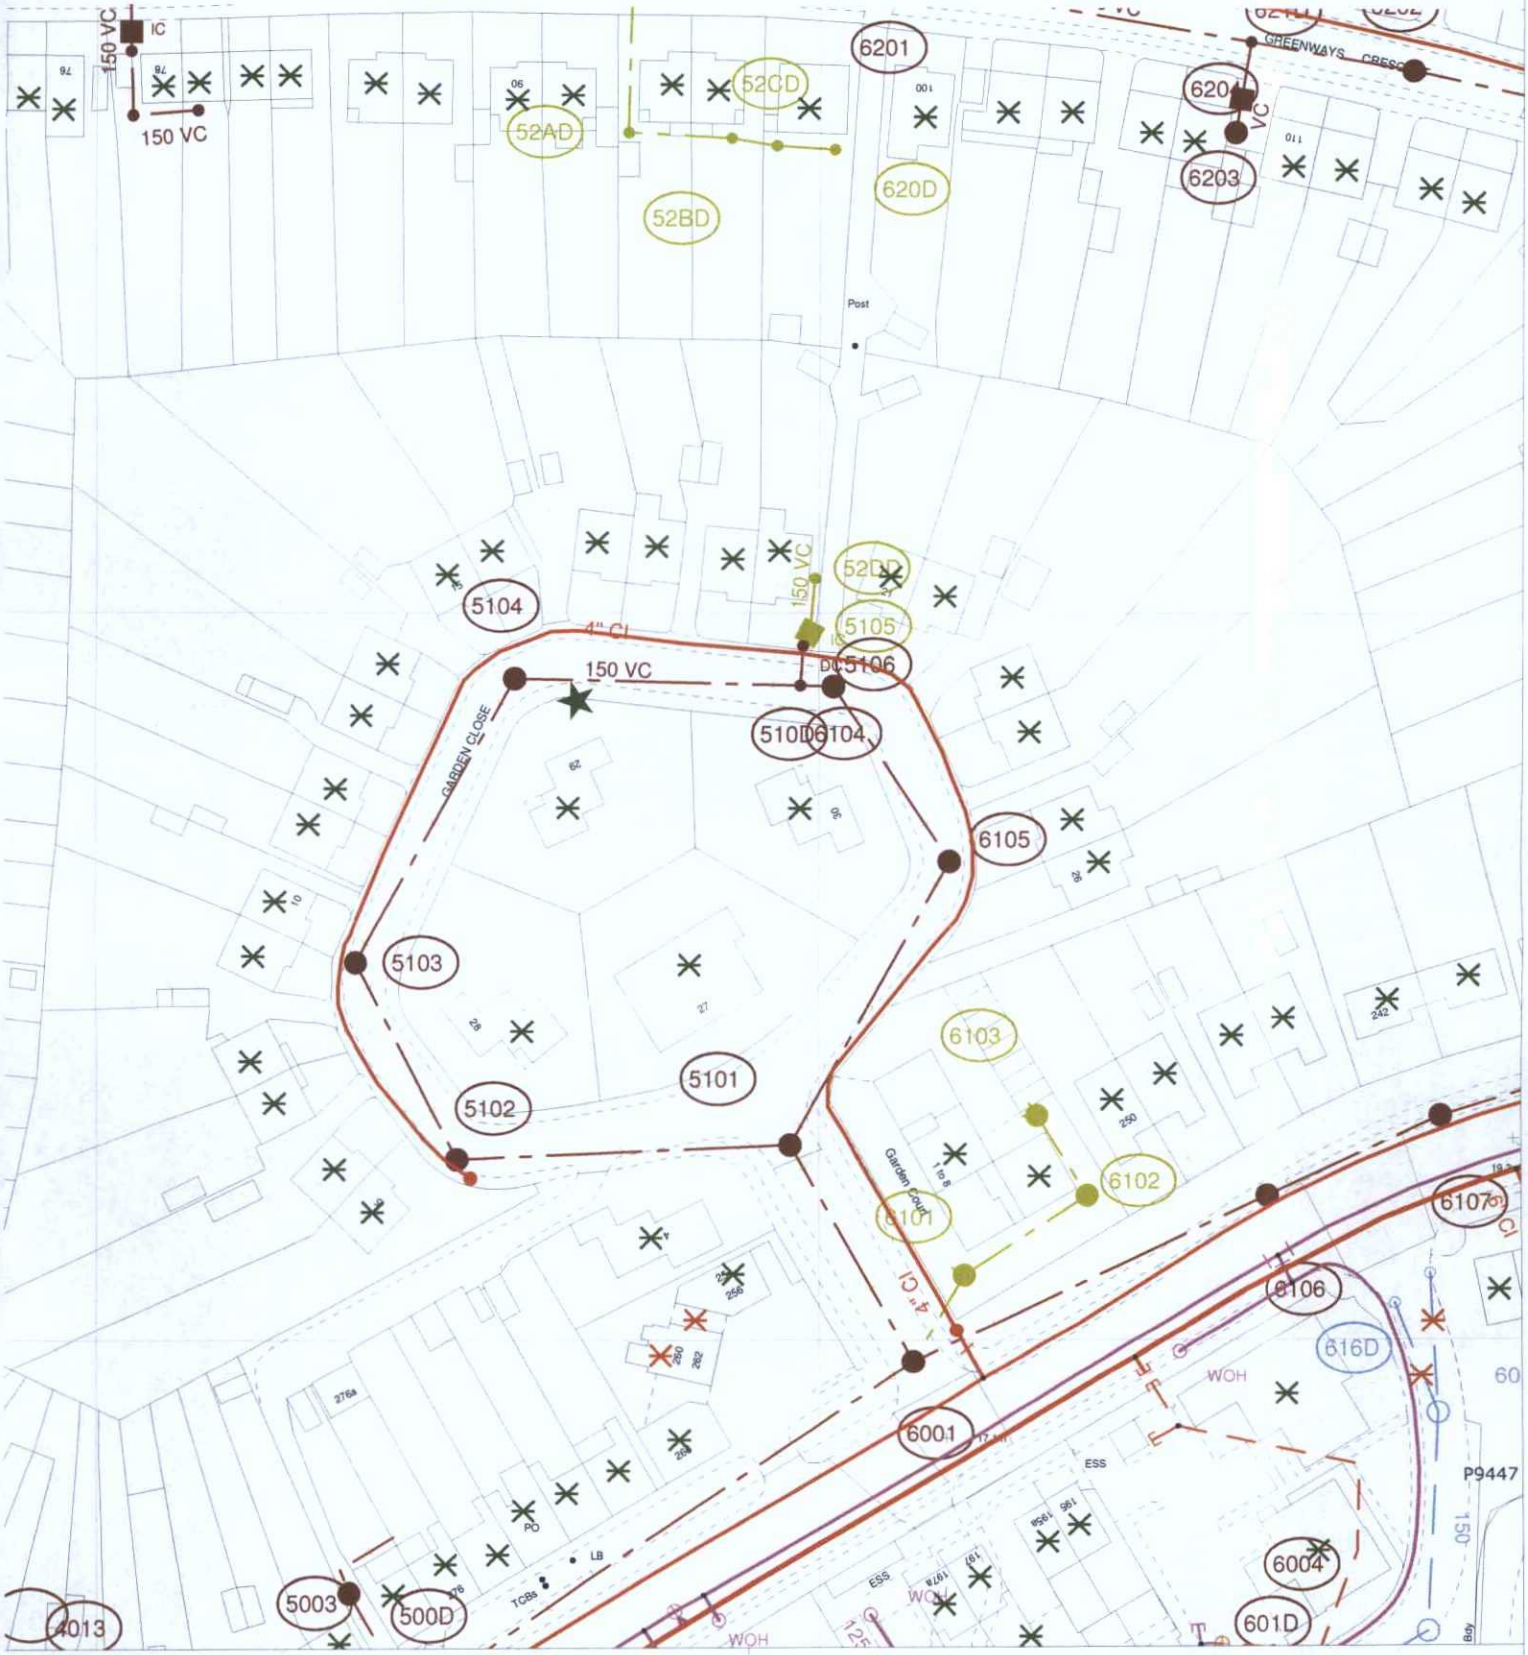

The positions of pipes shown on this plan are believed to be correct, but Southern Water Services Ltd accept no responsibility in the event of inaccuracy. The actual positions should be determined on site.

Based upon Ordnance Survey Digital Data with the permission of the controller of H.M.S.O. Crown Copyright Reserved Licence No. WU 298530

Southern Water

O.S. REF: TQ2206SE	Scale: 1:1000	Printed By: Ponnanv	Date: 3-12-2015
Screen Print		Southern Water MapGuide Browser	
WARNING: BAC pipes are constructed of Bonded Asbestos Cement		Requested By:	
WARNING: Unknown (UNK) materials may include Bonded Asbestos Cement			