




D2 - Bedroom patio door - rear elevation

EXISTING

PROPOSED

	D2
LOCATION	**BEDROOM -** Rear Elevation
APPROXIMATE SIZE	2750mm (w) x 2130mm(ht)
PRODUCT:	ORIGIN 44mm IN-LINE PATIO DOOR - Double frame (See technical details)
MATERIAL	Aluminium - 28mm double glazed sealed units
COLOUR:	White

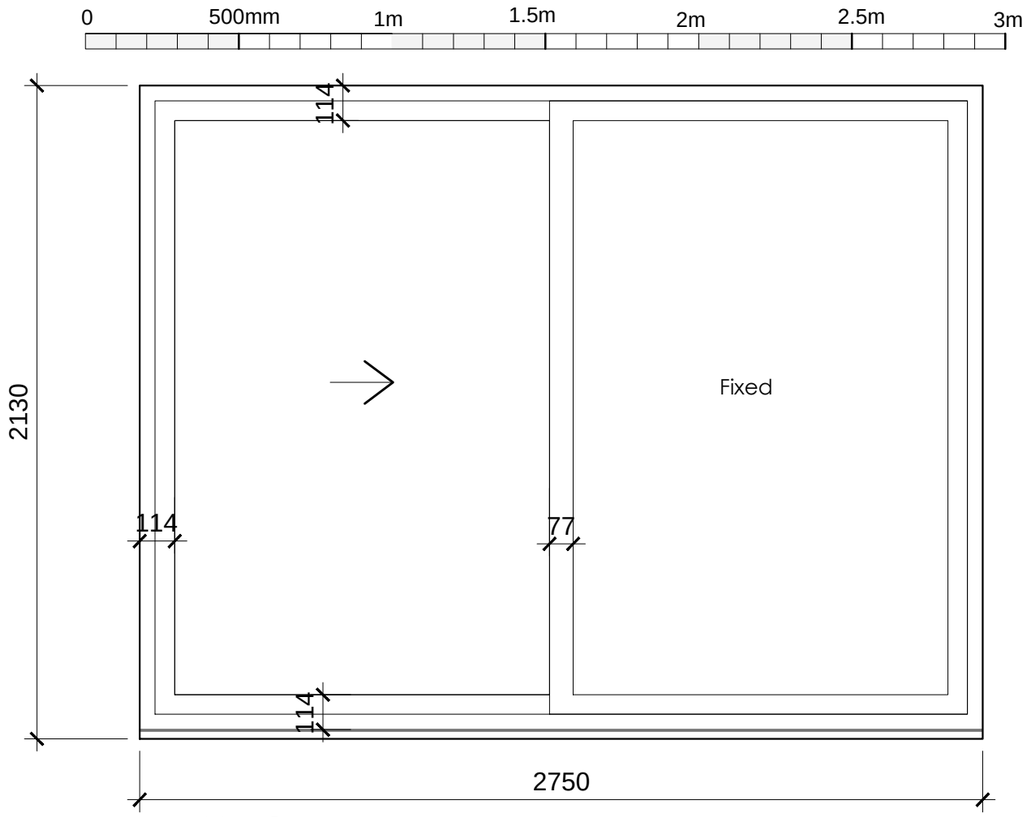

ELEVATION
Viewed from outside
Scale 1:20

	ISSUED FOR OBTAINING PLANNING CONSENT ONLY					
REV						

Application for **FULL PLANNING CONSENT**

22.09.2020 **Issued to LA for planning consent**

Status

Drawing Title: **Door Type D2**

Client: **MR & MRS LAMBERT**

Scale: 1:20 | Paper size: A3

Drawn by: MCH | Date: Sept 2020

Drawing No.: **R126PC/FP/04** | Rev.

Job Title:
Flat 9 Pacific Court
Riverside
Shoreham:
Replacement windows & patio doors

stuart radley associates
Chartered Building Surveyors
Unit 5 Tungsten Building, George Street
Portslade, Brighton BN41 1RA
RICS
Tel. 01273 420606
Fax. 01273 420707
e-mail. info@stuartradleyassociates.co.uk