Drawing No. 218/561/1

Paul Trussler
44 Fifth Road
Lancing
West Sussex
BN15 0NZ

Extensions & alterations:
2 WEST LANE
LANCING
WEST SUSSEX BN15 9RR

~~DATE~~	500; 24/1/19
PLAN	AWDM/0018/18
PLANNING SERVICES	

ADUR & WORTHING

Site Plan 1/500

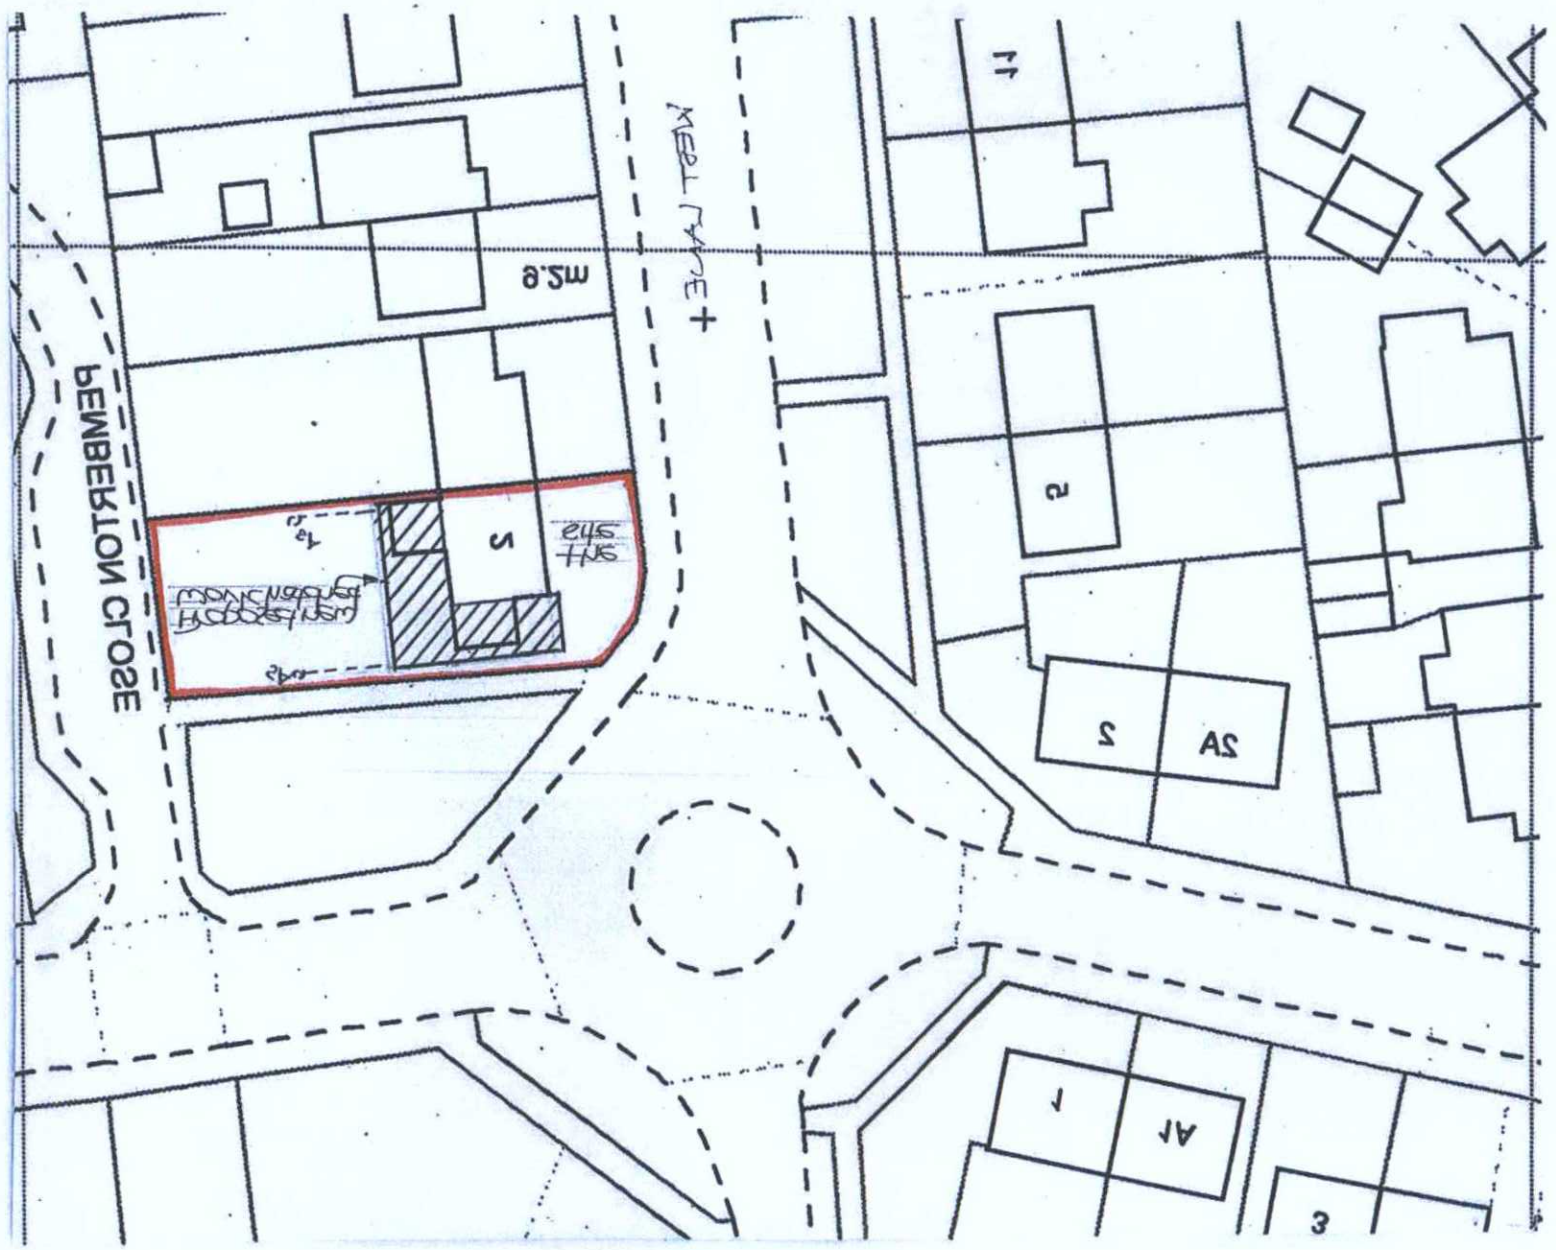

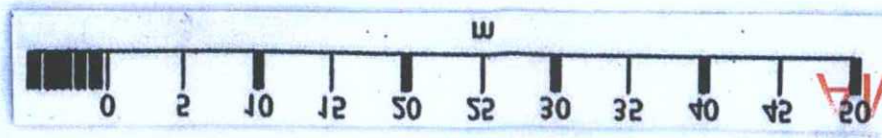

AMENDMENT

A3 PAPER SIZE



2, West Lane

2, West Lane
Lancing
West Sussex
BN15 9RR

OS MasterMap 1250\2500\10000 scale
Friday, November 16, 2018, ID: MDP-00757057
www.mapdatapoint.co.uk

1:1250 scale print at A4, Centre: 518130 E, 105355 N

©Crown Copyright Ordnance Survey. Licence no. 100019980

SURVEY CONSULTANTS
MAPS@ AWORTH

N