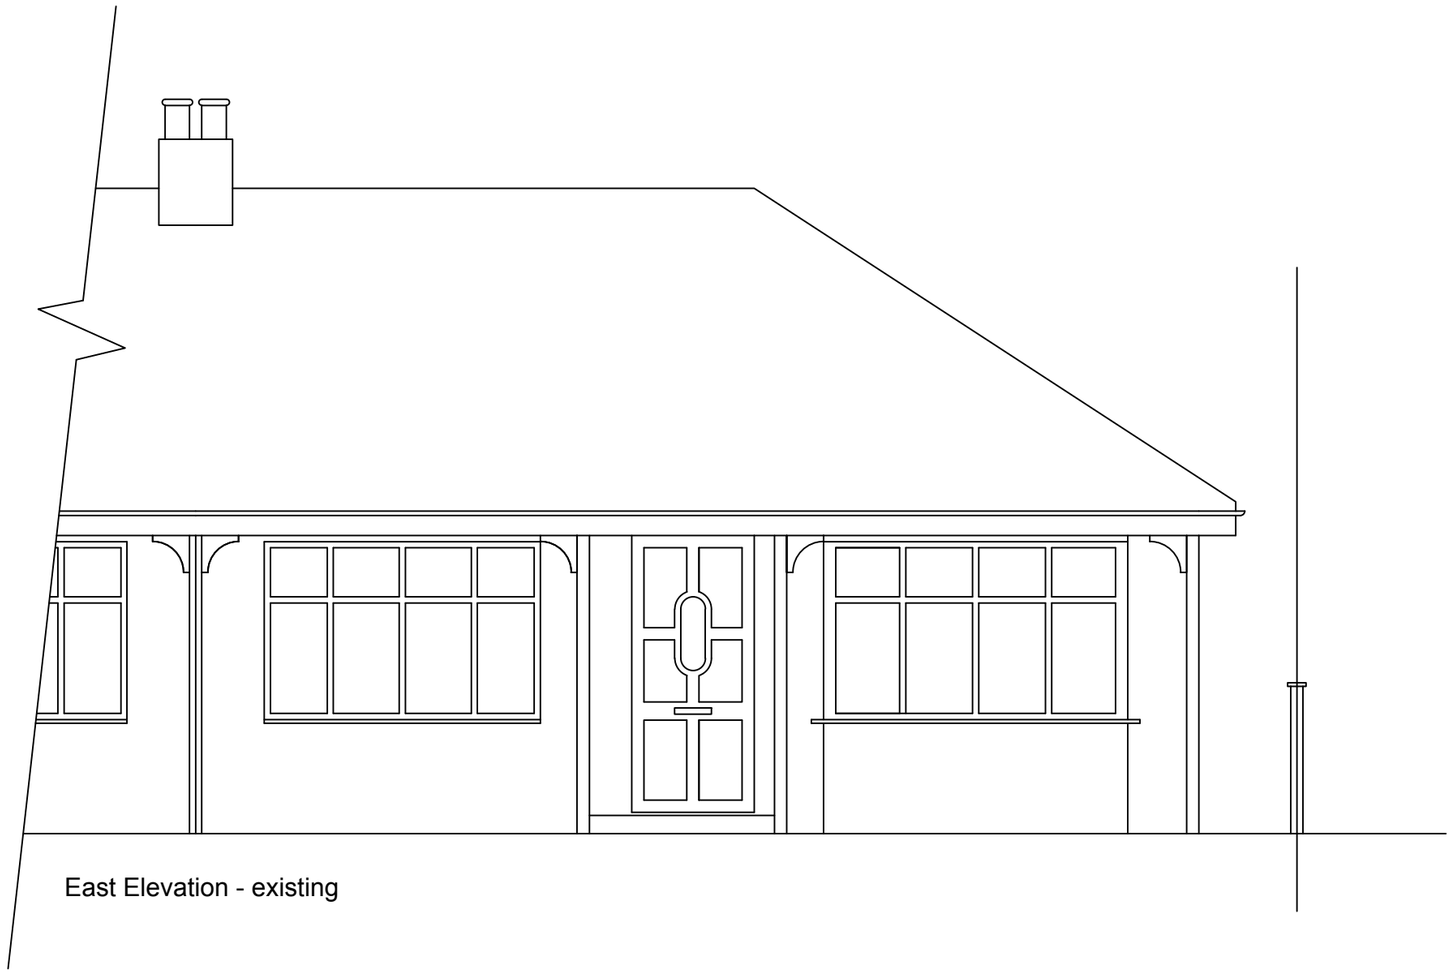

East Elevation - existing

Mrs Angela Marchant
34 Leconfield Rd.
Lancing
BN15 9JB

Access Improvements - Existing

Scale: 1:50
Date: Sept 2018
Drawn: Mike Peckham

034/LEC

/05

ADUR & WORTHING HOME IMPROVEMENT ASSISTANCE
ADUR & WORTHING COUNCILS
PORTLAND HOUSE
RICHMOND ROAD
WORTHING
BN11 1HS

0 50 100