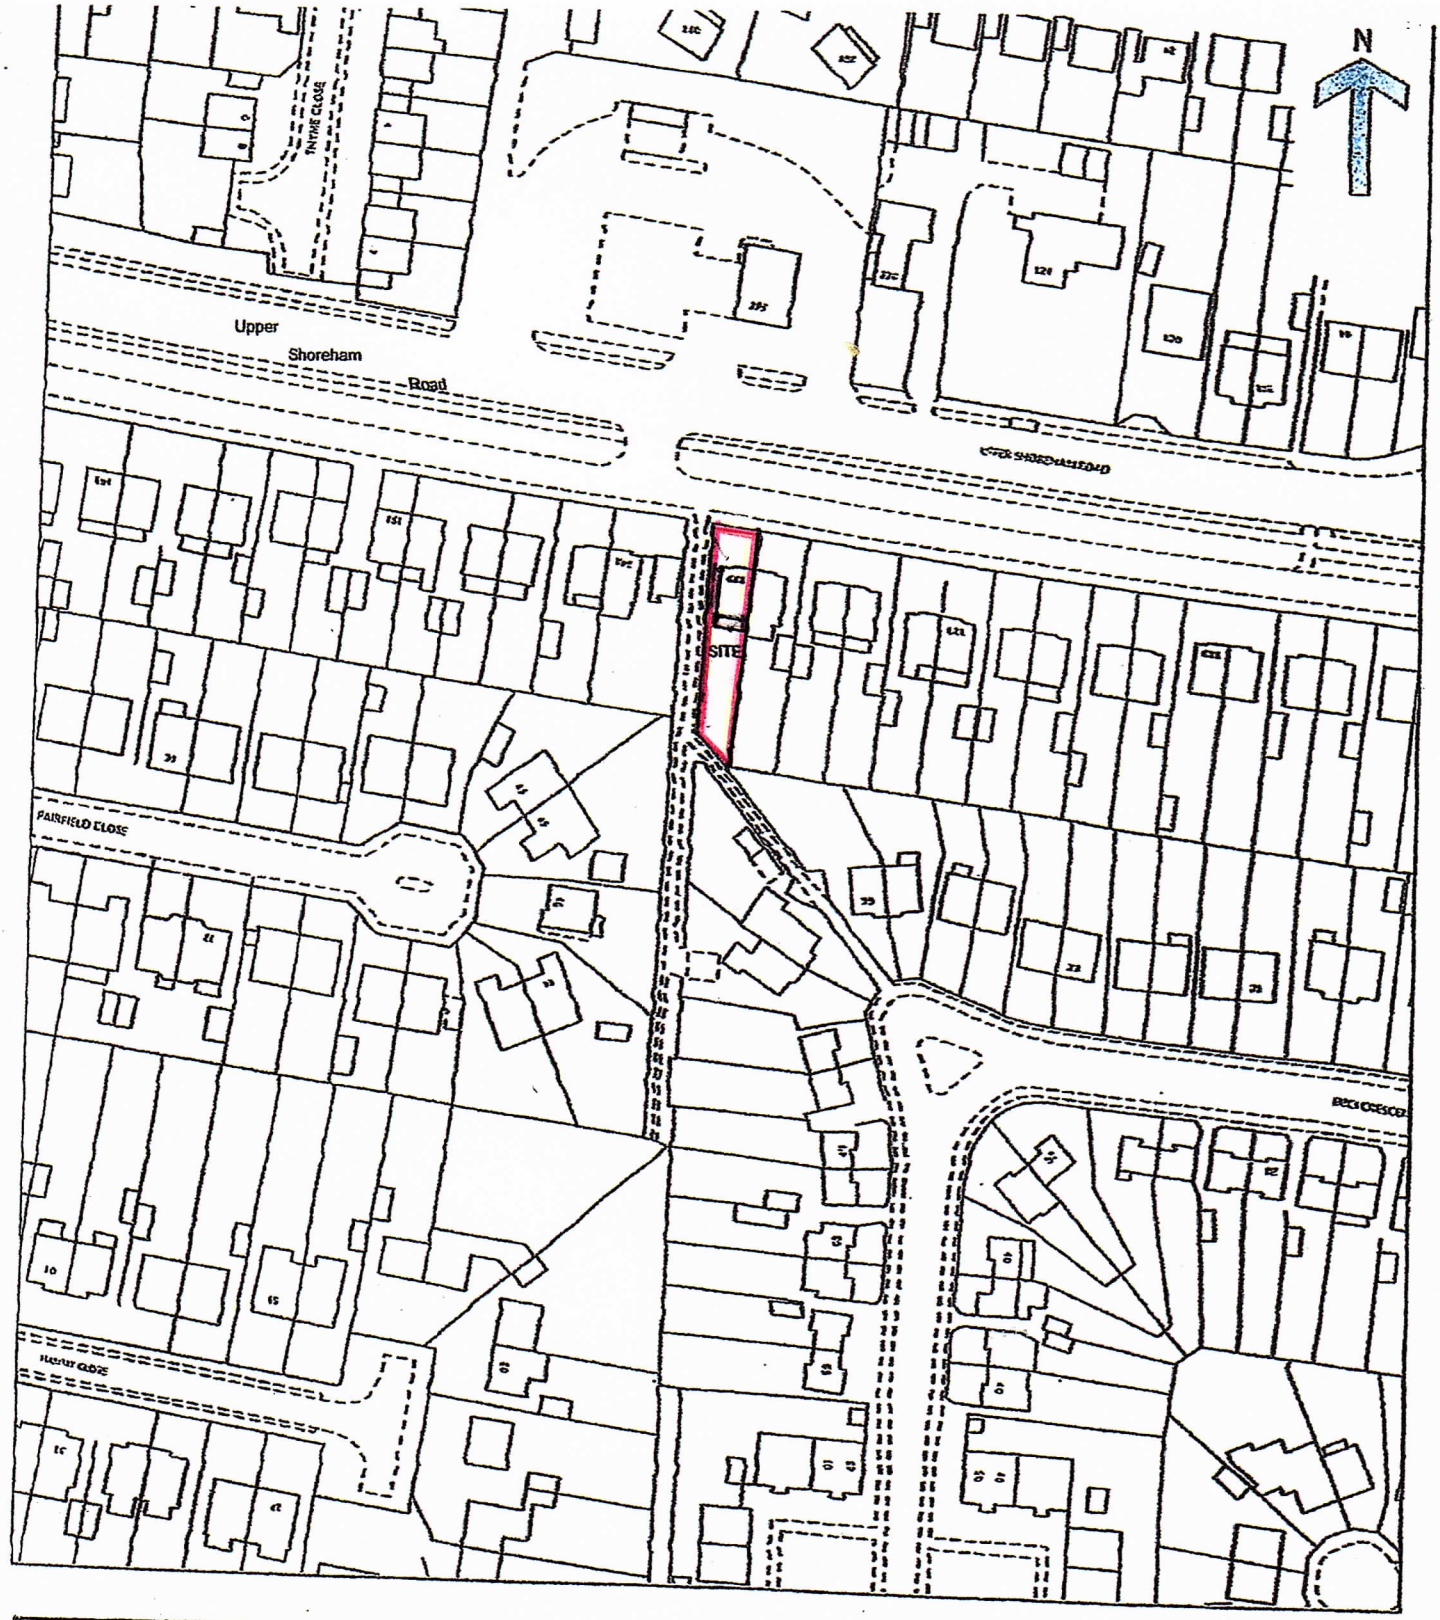

Scale bar 1:1250

LOCATION PLAN

139 UPPER SHOREHAM ROAD, SHOREHAM, BN43 6TA

PLAN REF: 2316 / 16 / LP1A