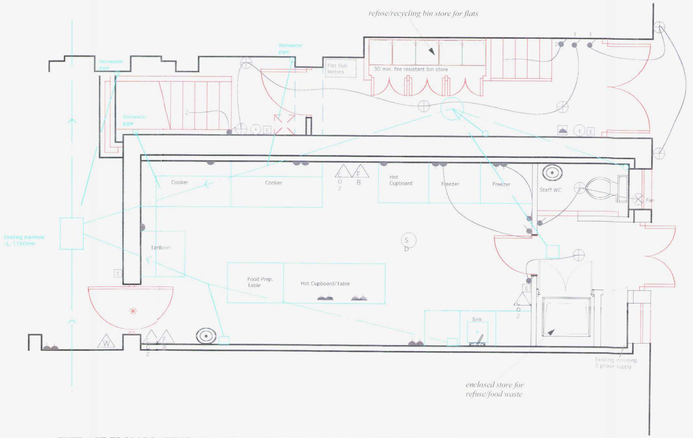

EXTRACT FROM DRAWING NO.: 2007.13.1, REVISION 13/08/08 SUPPPLIED BY GRAHAM ASKEW, MRICS - SCALE 1:50 SHOWING THE LOCATION OF REFUSE B/FOOD WASTE AS REQUIRED BY CONDITION 4 OF WB/07/1451/FULL AND REFUSE/RECYCLING BIN STORE FOR FLATS IN ACCORDANCE WITH CONDITION 9 OF WB/07/1451/FULL.



VIEWS OF EXTRACTION AND AIR CONDITIONING PLANT LOOKING TOWARDS ANNE STREET

further details are shown in the technical specifications submitted separately

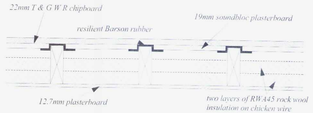

SUSPENDED FLOOR SOUND INSULATION PROVIDED IN ACCORDANCE WITH CONDITION 8 OF WB/07/1451/FULL
SCALE 1:10

BRETT INCORPORATED
Planning and Development Services
LIMITED

7 MULBERRY TRADING ESTATE, FOUNDRY LANE, HORSHAM, WEST SUSSEX RH13 9PX

Client: Mr K ZAMAN

Project: 43 WARWICK STREET, WORTHING WEST SUSSEX, BN11 3DQ

Drawing: VARIOUS TO SATISFY CONDITIONS ON WB/07/1451/FULL

Drg No: 1497.5/01 Date: APRIL 2010 Drawn: PS

Scales: 1:50, 1:10 (original size of drawing A2)