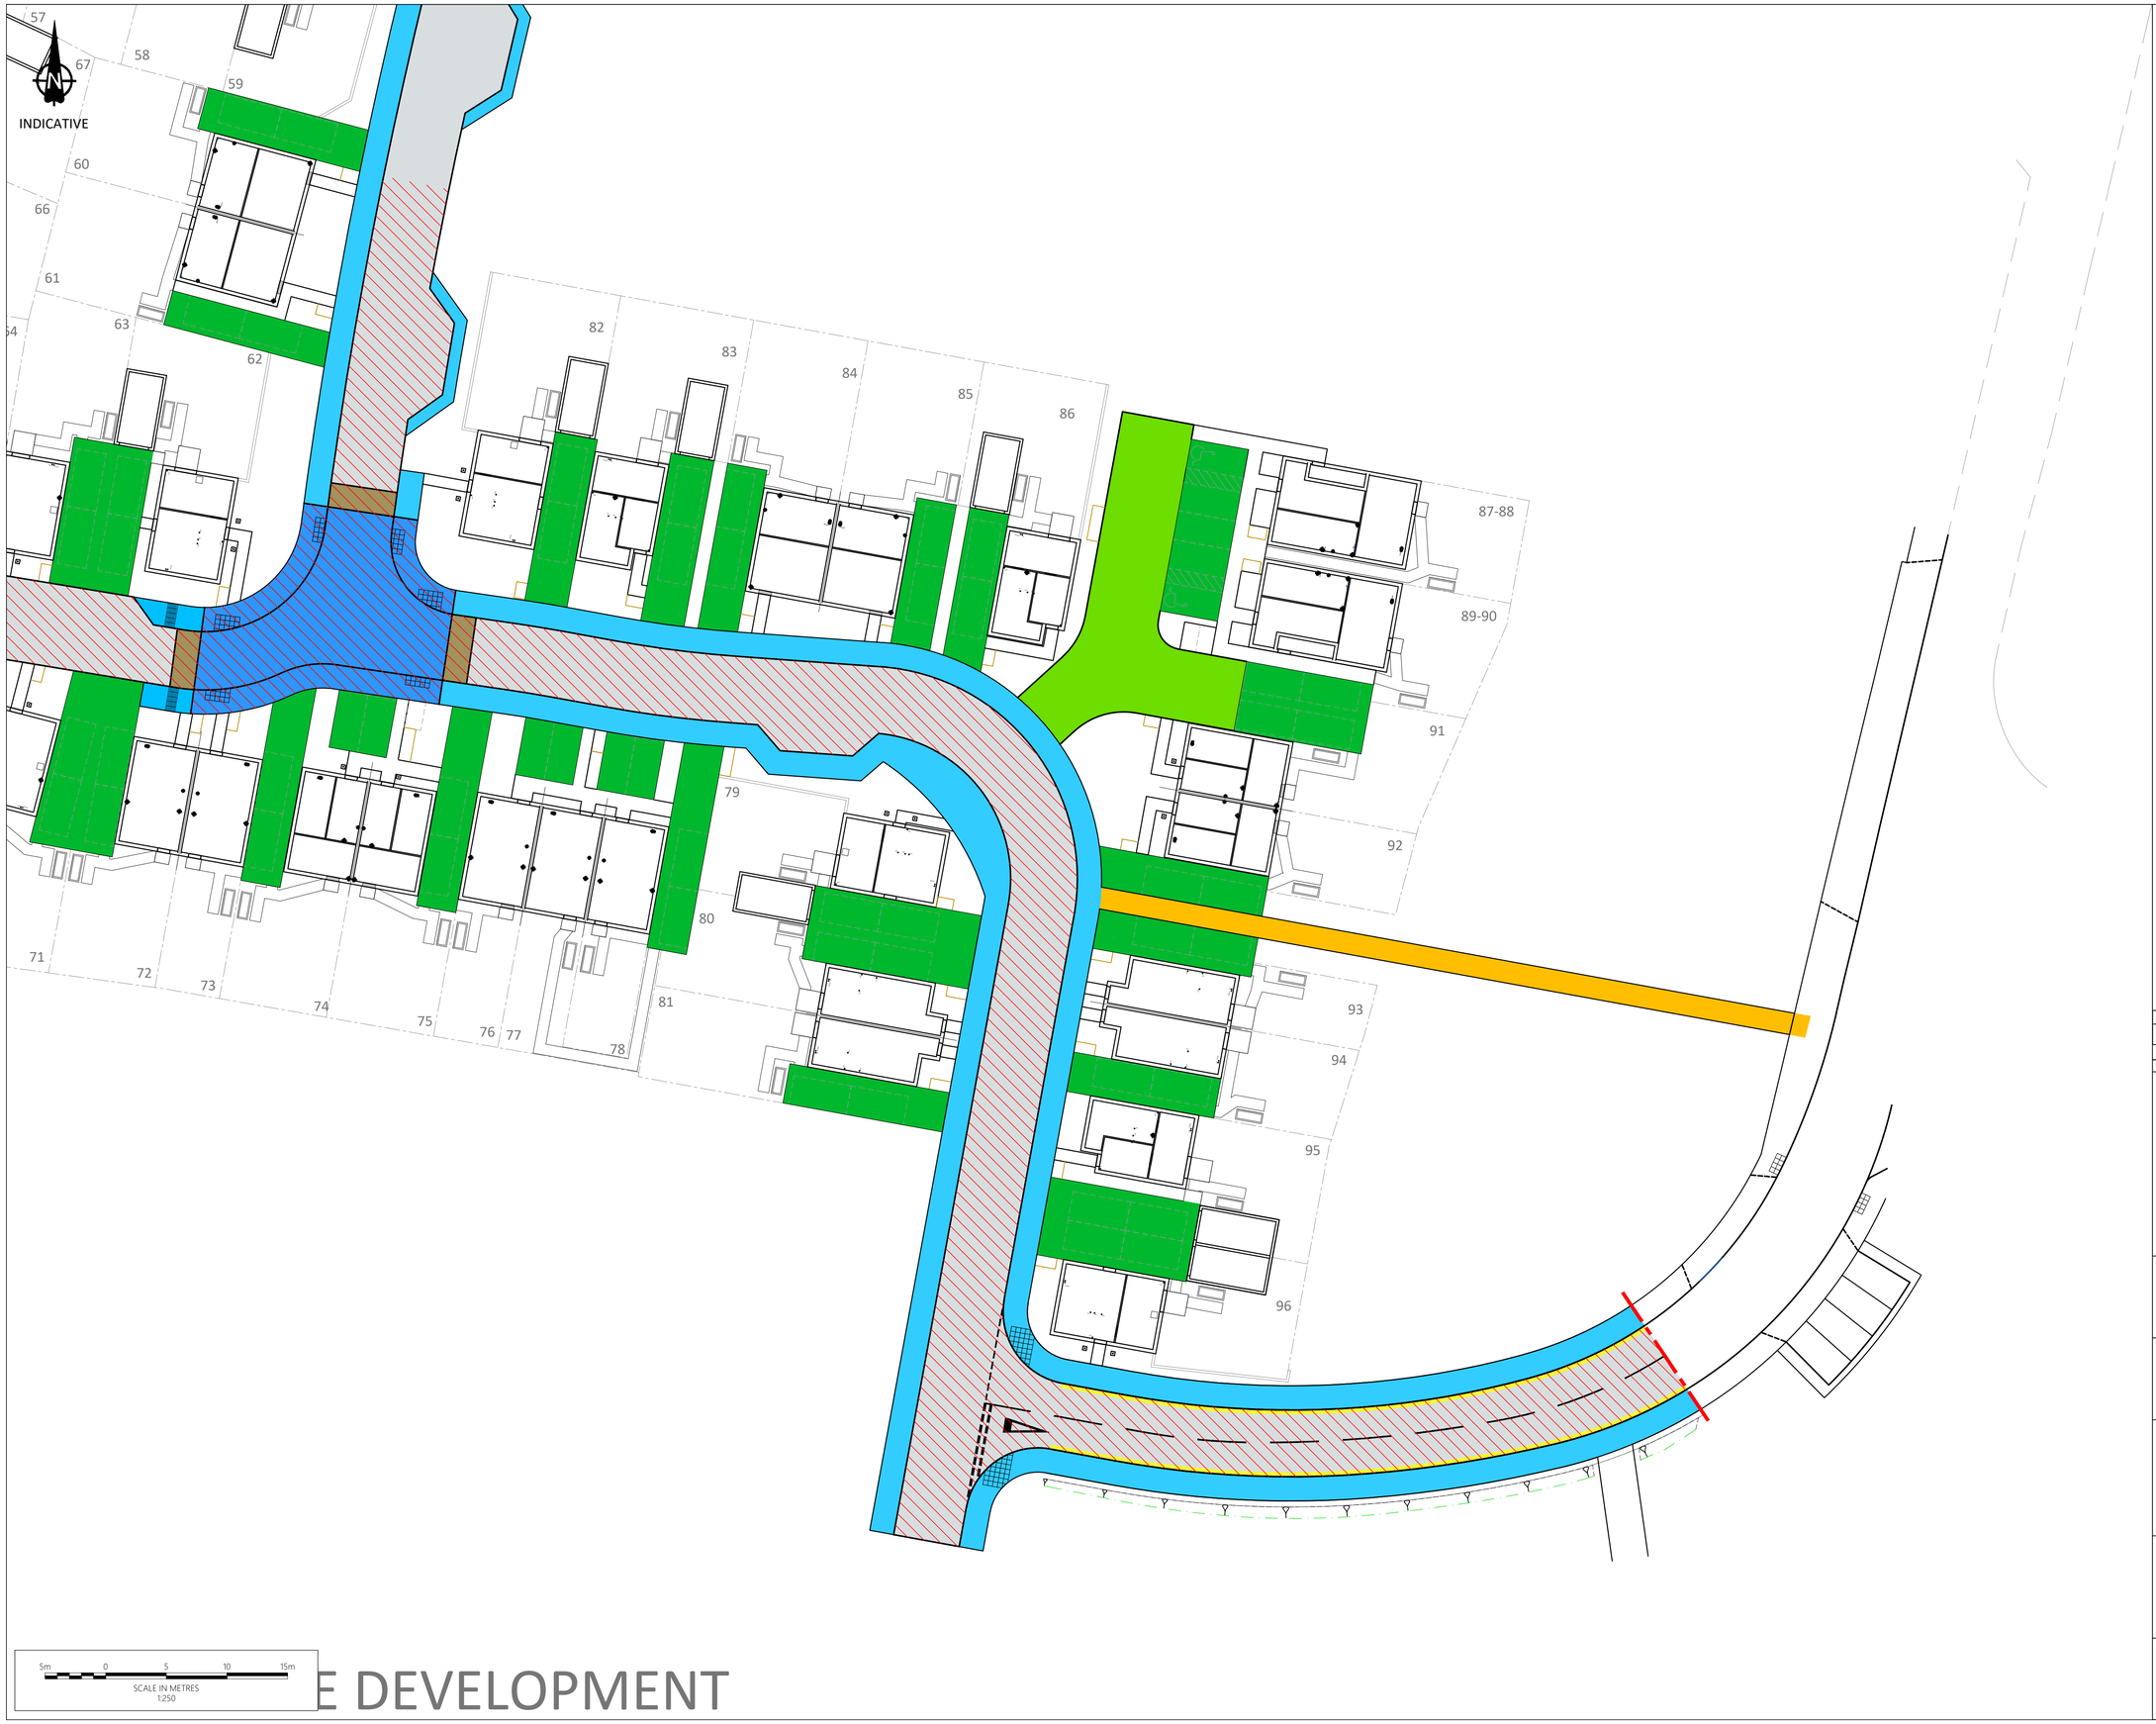

E DEVELOPMENT

Notes

1. Do not scale from this drawing. All dimensions shown are in metres unless noted otherwise.
2. This drawing has been based upon topographical survey information produced by both Brunel Surveys Ltd and Milton Keynes Surveys Ltd and Milestone Transport Planning cannot be held responsible for any discrepancies which may arise because of it.

Key

- Carriageway
- Raised Shared Surface
- Footway (foot trafficked area directly adjacent to carriageway - may be subject to vehicle loading)
- Footpath (foot trafficked area away from the carriageway - not subject to vehicle loading)
- Shared Drive (use by commercial vehicles)
- Private Drives (use by cars only)
- Concrete sett
- Earthworks Improvement Layer required beneath carriageway foundation due to design CBR<2.5%

Ordnance Survey Licence number: 100057360

Drawing Revisions

Rev:	Drn:	Date:	Details:	Chk:
C01	BM	16/04/2024	CONSTRUCTION ISSUE	BM

Client

Persimmon Homes
Thames Valley

Project

West Sompting, West Sussex

Title

Phase 1 Engineering Details - Application of Standard Detail Types

MILESTONE TRANSPORT PLANNING
7 Ancells Court, Rye Close, Fleet, Hampshire, GU51 2UY
Tel: 01483 397888
Gateshead IBC, Mulgrave Terrace, Gateshead, NE8 1AN
Tel: 0191 338 7220
web: www.milestonetp.co.uk

Drawing Number: 601-180-105

Scale: 1:250 @ A1

Revision: C01