DO NOT SCALE FROM THIS DRAWING

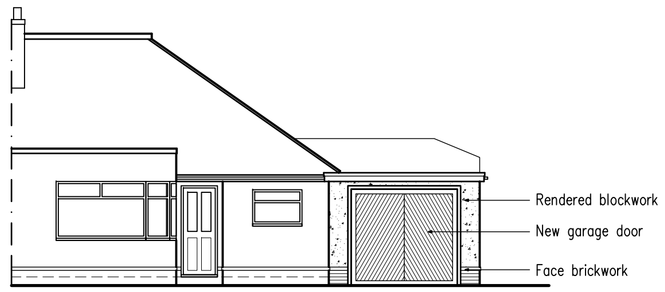

South Elevation



West Elevation

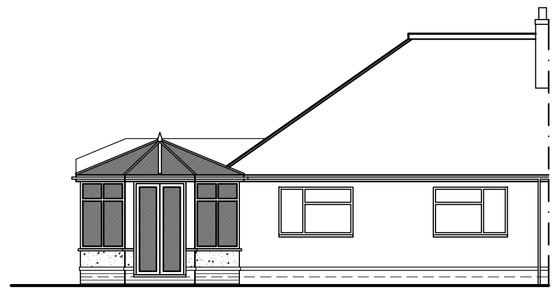

North Elevation

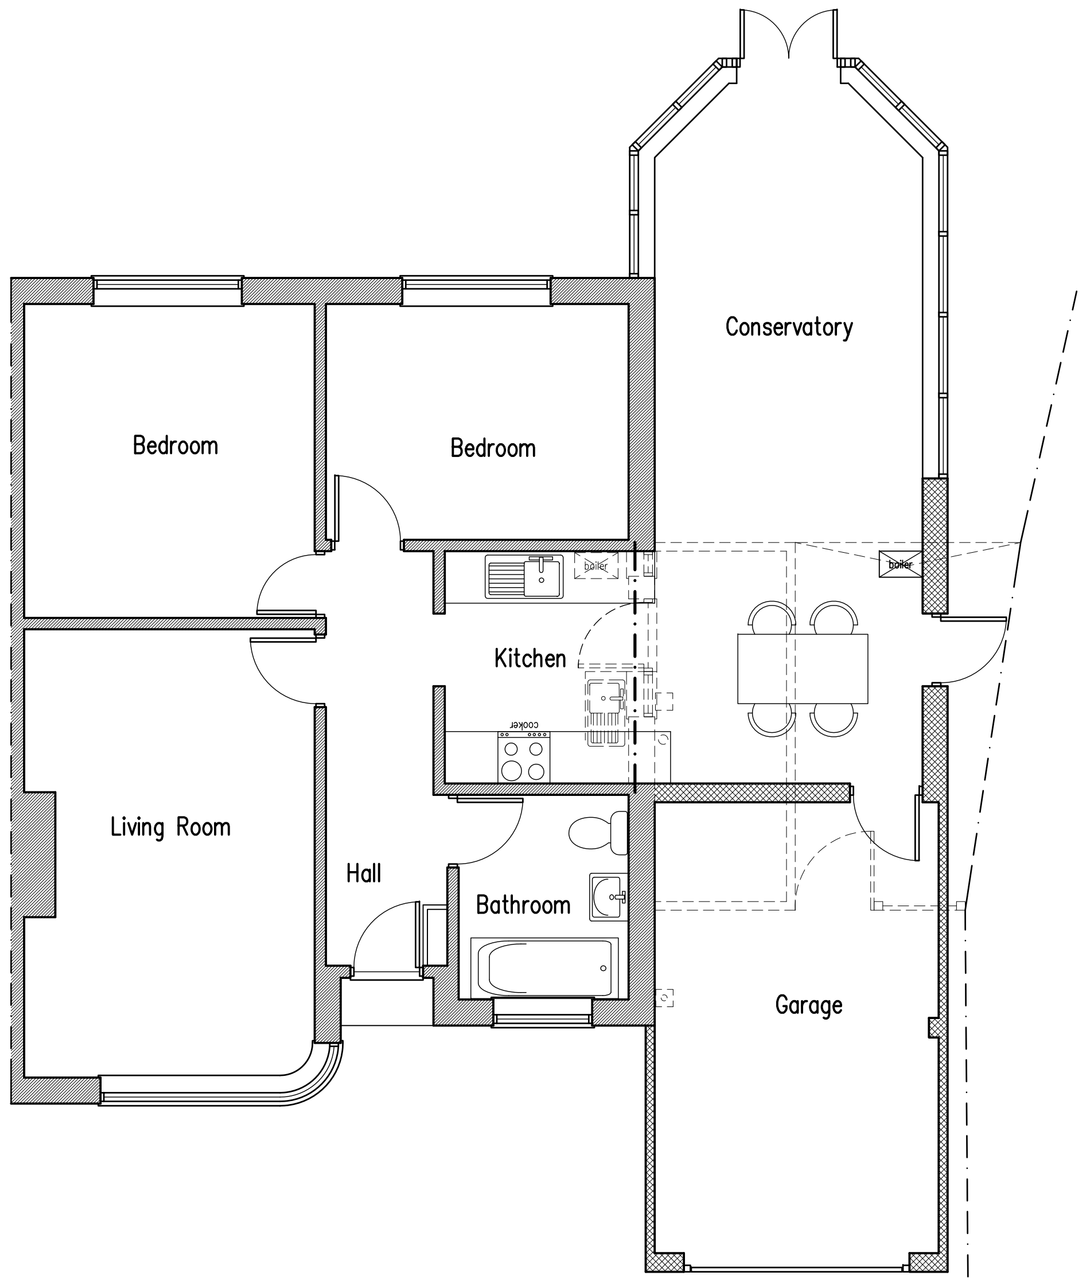

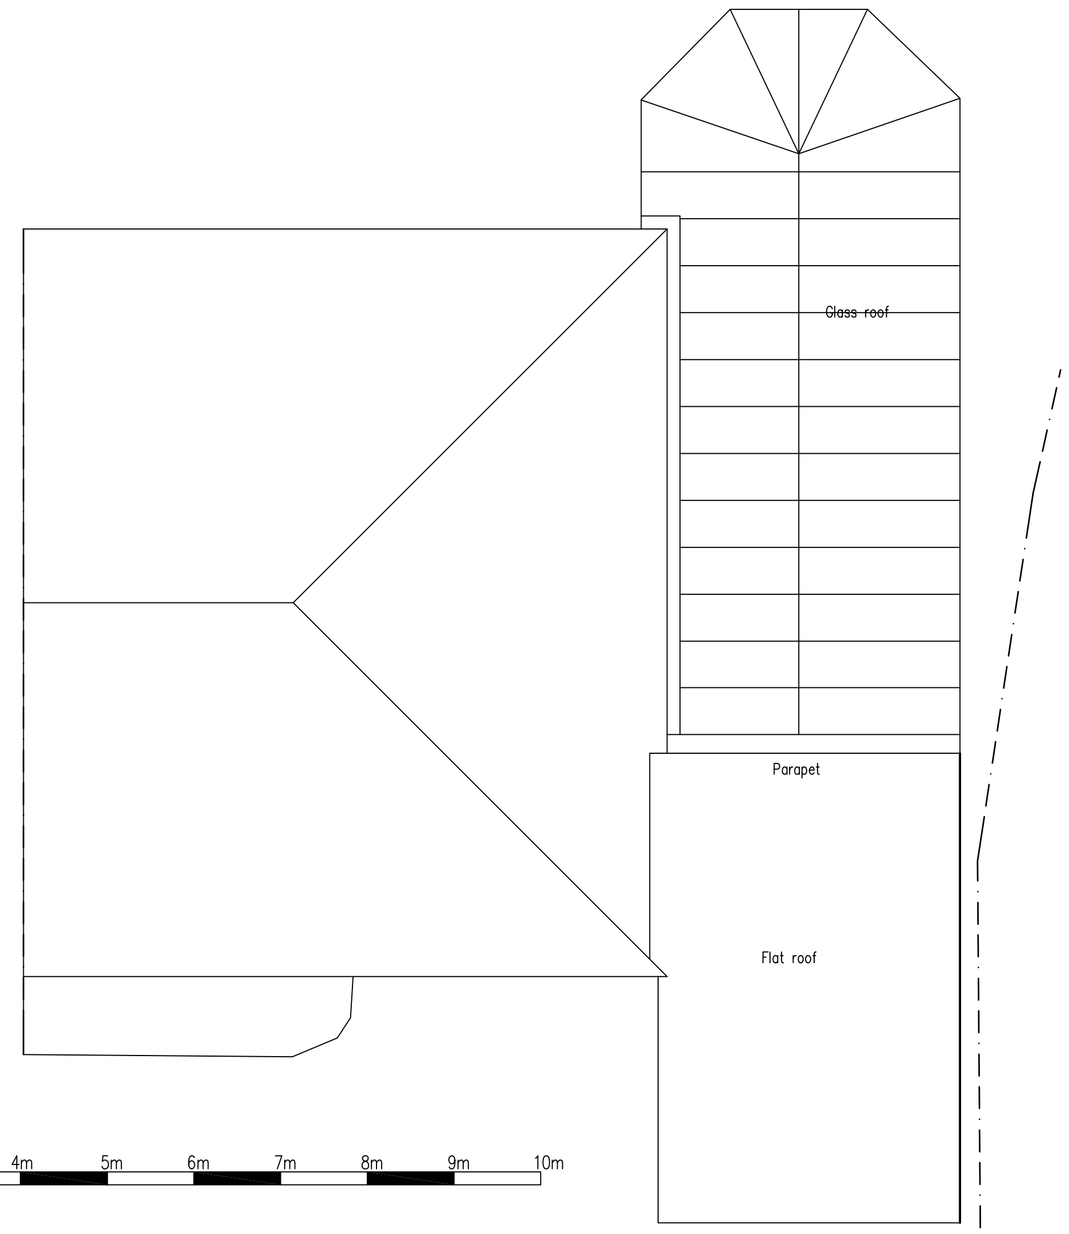

1m 2m 3m 4m 5m 6m 7m 8m 9m 10m
1:50 Scale Bar

1m 2m 3m 4m 5m 6m 7m 8m 9m 10m
1:100 Scale Bar

Proposed Ground Floor

Proposed Roof Plan

B	27.4.10	Amended to suit Planning Officers comments
A	2.3.10	Clients requirements added

Proposed Extensions At: 10 Abbots Way, Lancing, West Sussex

RJA Planning & Building Consultants Ltd.
16 Greenacres
Shoreham-By-Sea
West Sussex
BN43 5WY

t/f: 01273 467297 mob: 07971 375739
e: rex.adams@ntlworld.com

PROJECT: 10 Abbots Way, Lancing, West Sussex

DRAWING TITLE: Proposed Floor Plans & Elevations

CLIENT: Mr. J. Ingham

DWG NO: 10304-01

REVISION: B

SCALE: 1:50, 1:100 @ A1

DATE: 3.2.2010

DRAWN: rex