

SOUTH ELEVATION

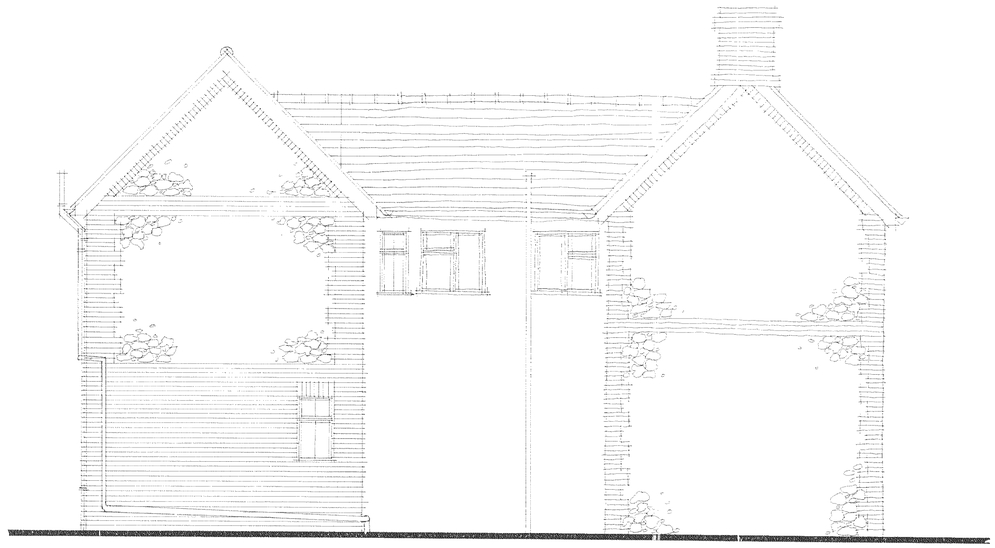

NORTH ELEVATION



WEST ELEVATION

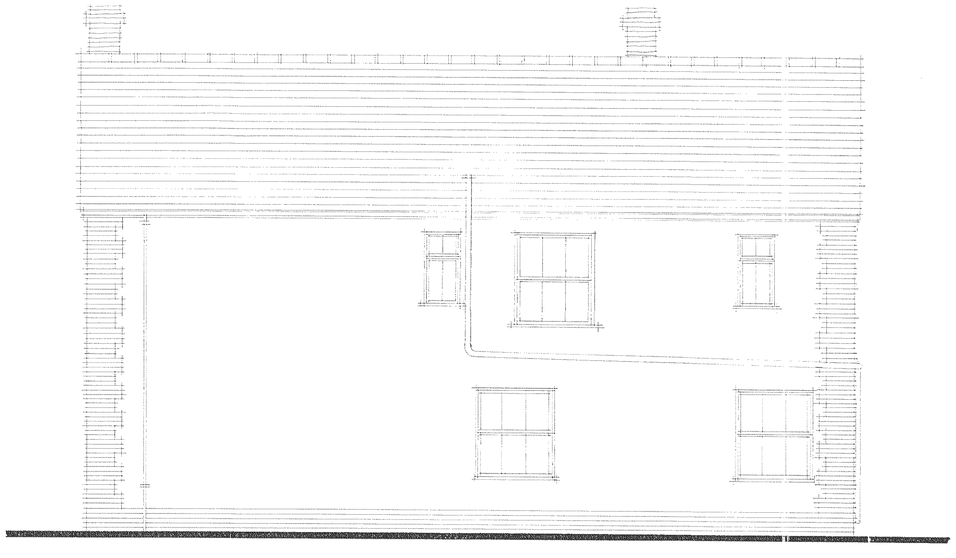

EAST ELEVATION (facing vertical bank)

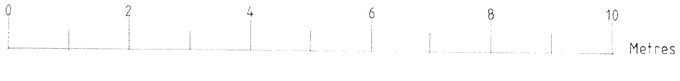

Rev. D. Cor. 9/6 to window on West Elev. & first four windows reported on East Elev. Col. 2009 gr

Ref. No. AAC/0125/10

13 APR 2010

Alan Scarratt
ARCHITECTURAL SERVICES

33 Hurley Road, Worthing, West Sussex BN13 2PA
Tel/Fax: (01903) 450102

client: Mr. & Mrs. J. Morris

job: "Riverside Cottage"
Steyning Road
Shoreham by Sea
West Sussex

dwg. no. AS.549.1D

dwg. title: two storey extension ELEVATIONS

drawn by: Alan Scarratt

date: June 2009 scale: 1:50

Do not scale off drawing

Check all dimensions on site before all work is commenced

All goods materials and workmanship to conform with current building regulations, B.S.S. and C.O.P.s