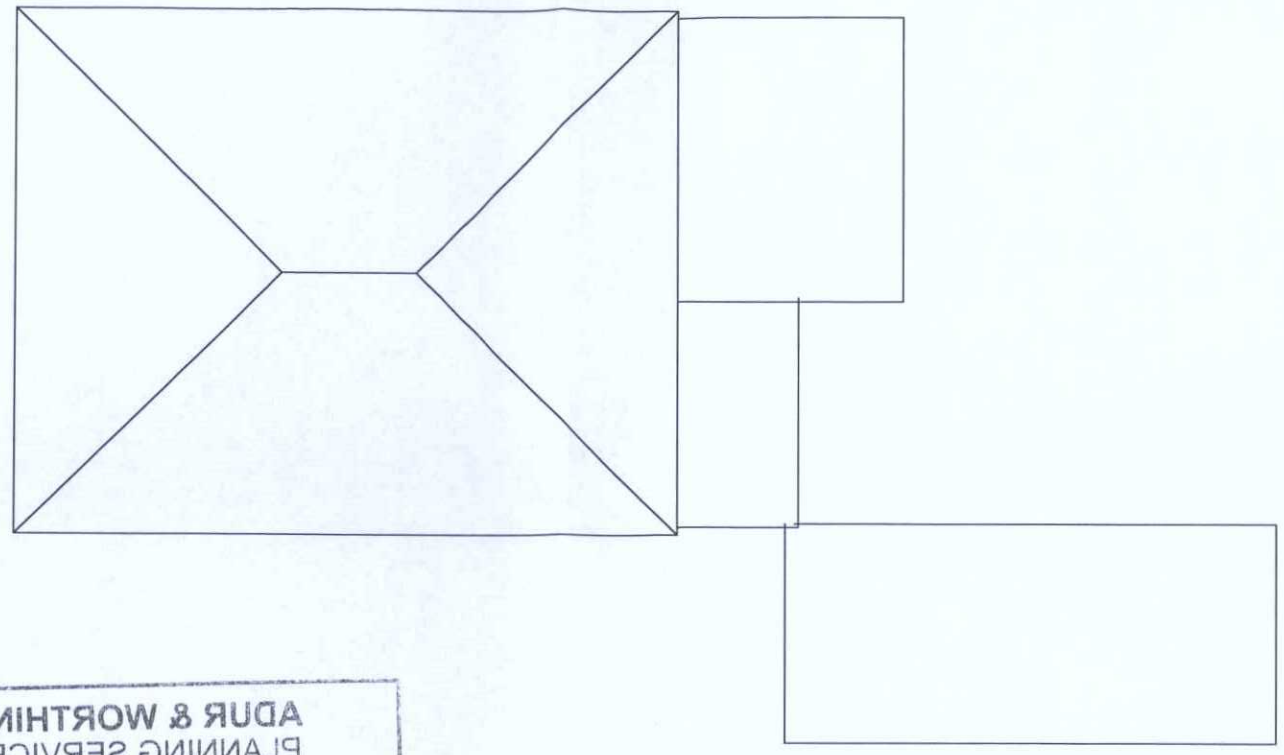

ROOF

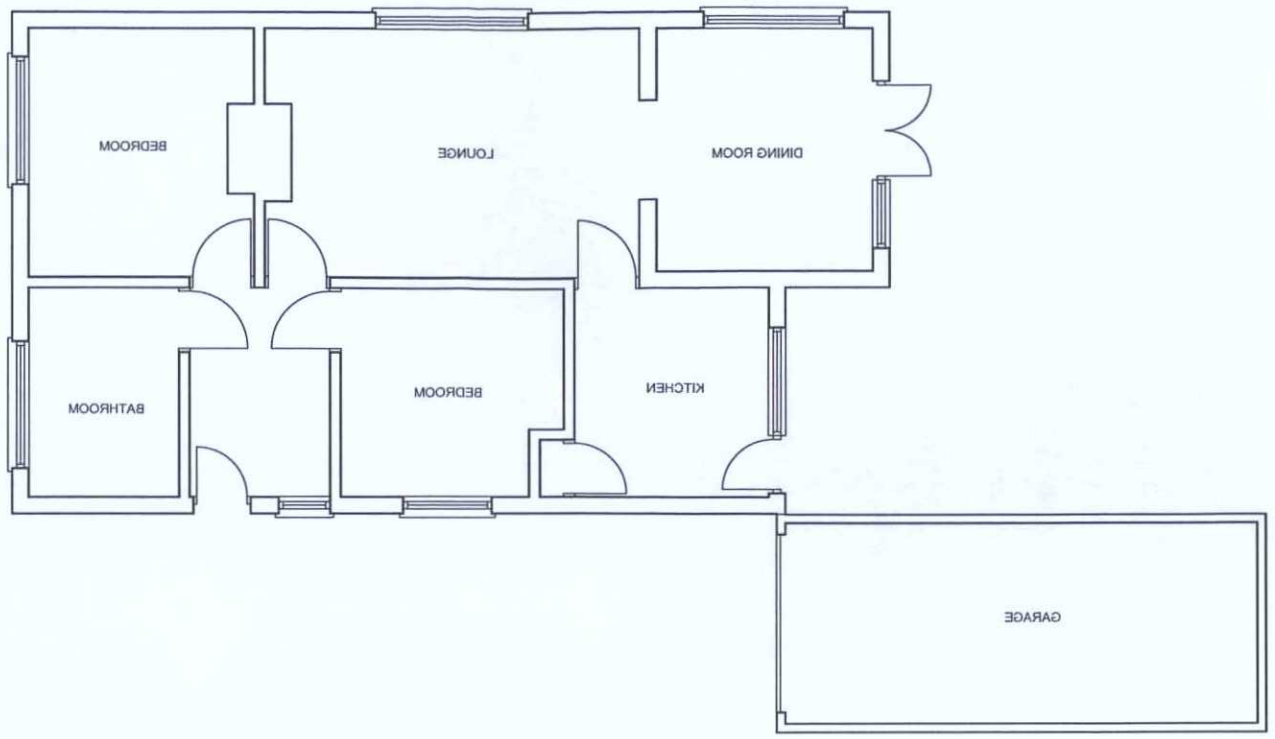


GROUND

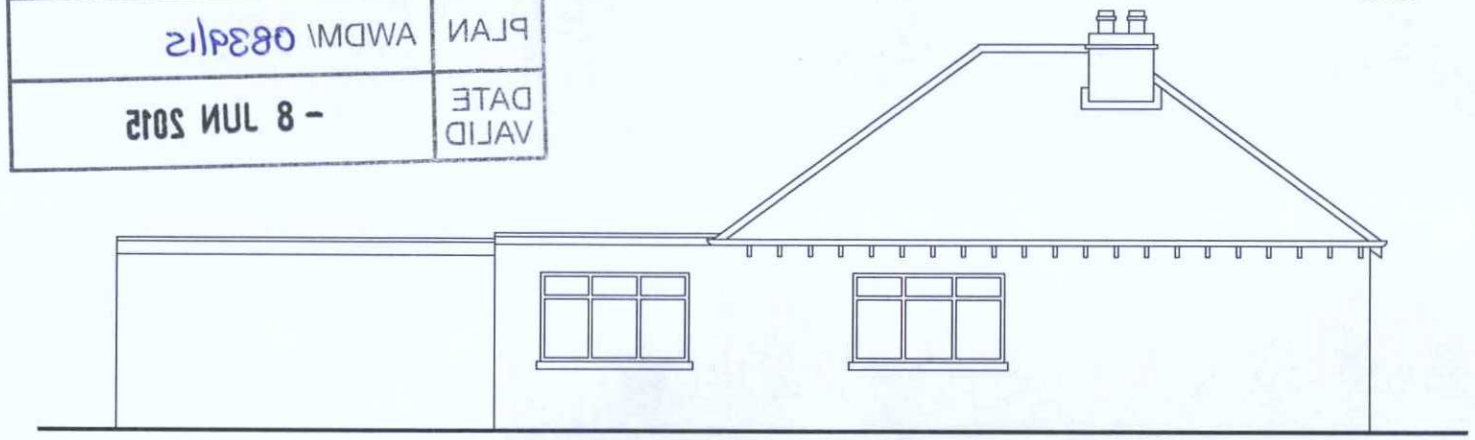

NORTH ELEVATION



WEST ELEVATION

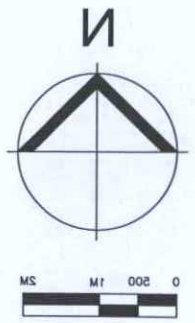




EAST ELEVATION



SOUTH ELEVATION

| | | | |
|---|---|---|---|
| Client<br>WHISPER DEVELOPMENTS | Project<br>PROPOSED LOFT CONVERSION<br>33 SOMPTING ROAD<br>LANCING | Drawing<br>PLANS AS EXISTING | Scale 1:100<br>Date 05:15<br>Drawn<br>Drawing No. 15/01/01 |

ADUR & WORTHING
PLANNING SERVICES

| | |
|---|---|
| PLAN | AWDM/ 0834/15 |
| DATE VALID | - 8 JUN 2015 |