
Client WHISPER DEVELOPMENTS	Project LANCING 33 SOMPTING ROAD PROPOSED EXTENSION	Drawing ELEVATIONS AS PROPOSED	Drawing No. 12\01\03 Date 02.12 Scale 1:100

DO NOT SCALE FROM DRAWING


PROPOSED LOFT CONVERSION INCLUDING HIP
TO GABLE EXTENSION VOLUME TO NOT
EXCEED 50M³

0 200 1M 3M

WEST ELEVATION

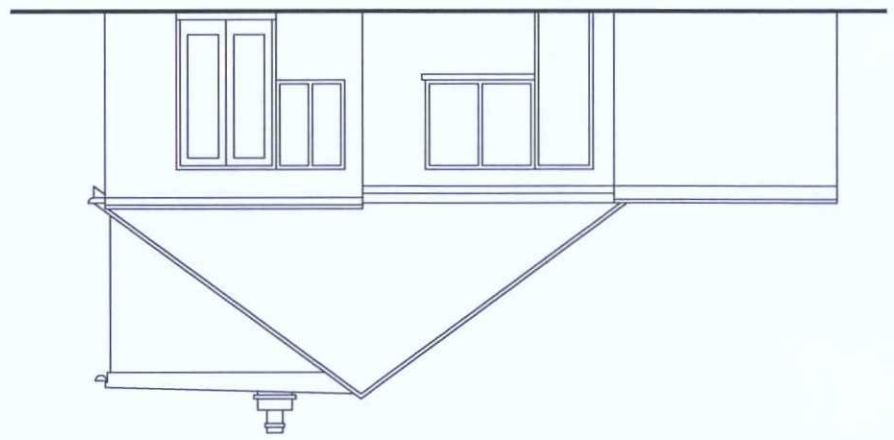


SOUTH ELEVATION

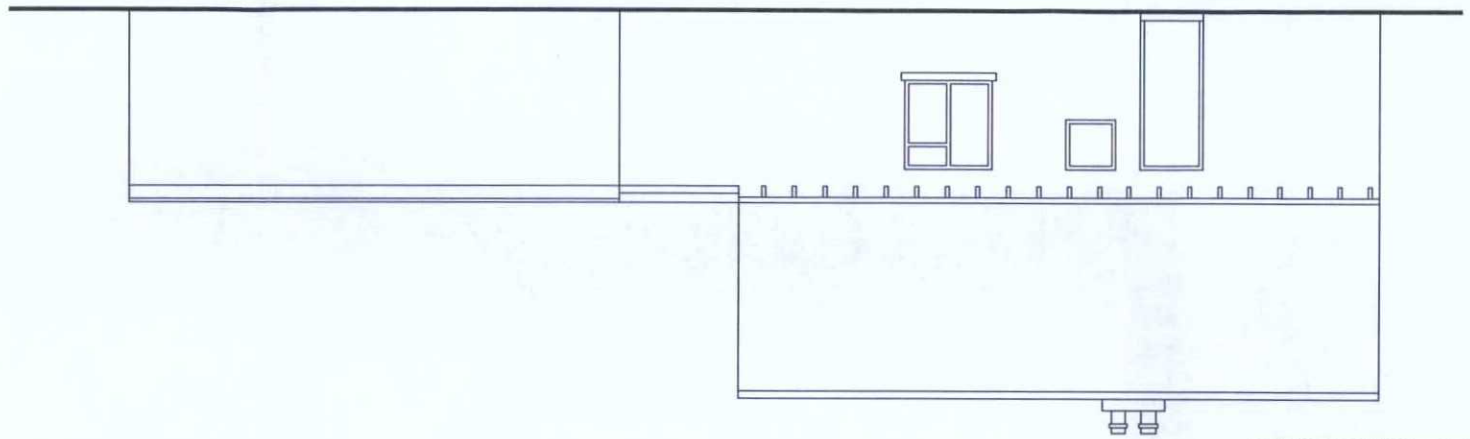

VALID DATE	8 JAN 2013
PLAN	WWDM\0839\12

ADUR & WORTHING
PLANNING SERVICES

NORTH ELEVATION

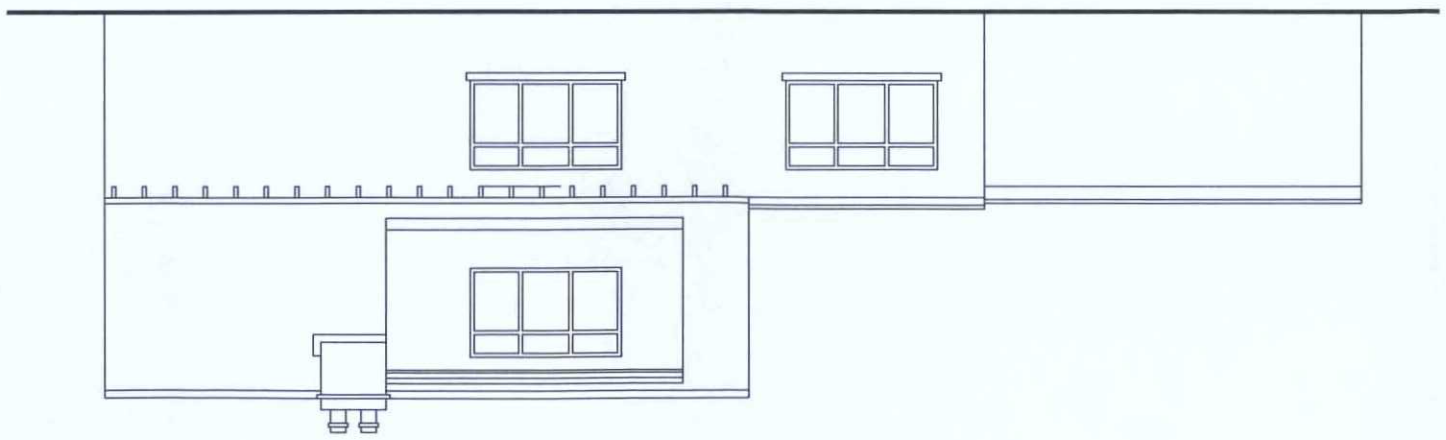

EAST ELEVATION

