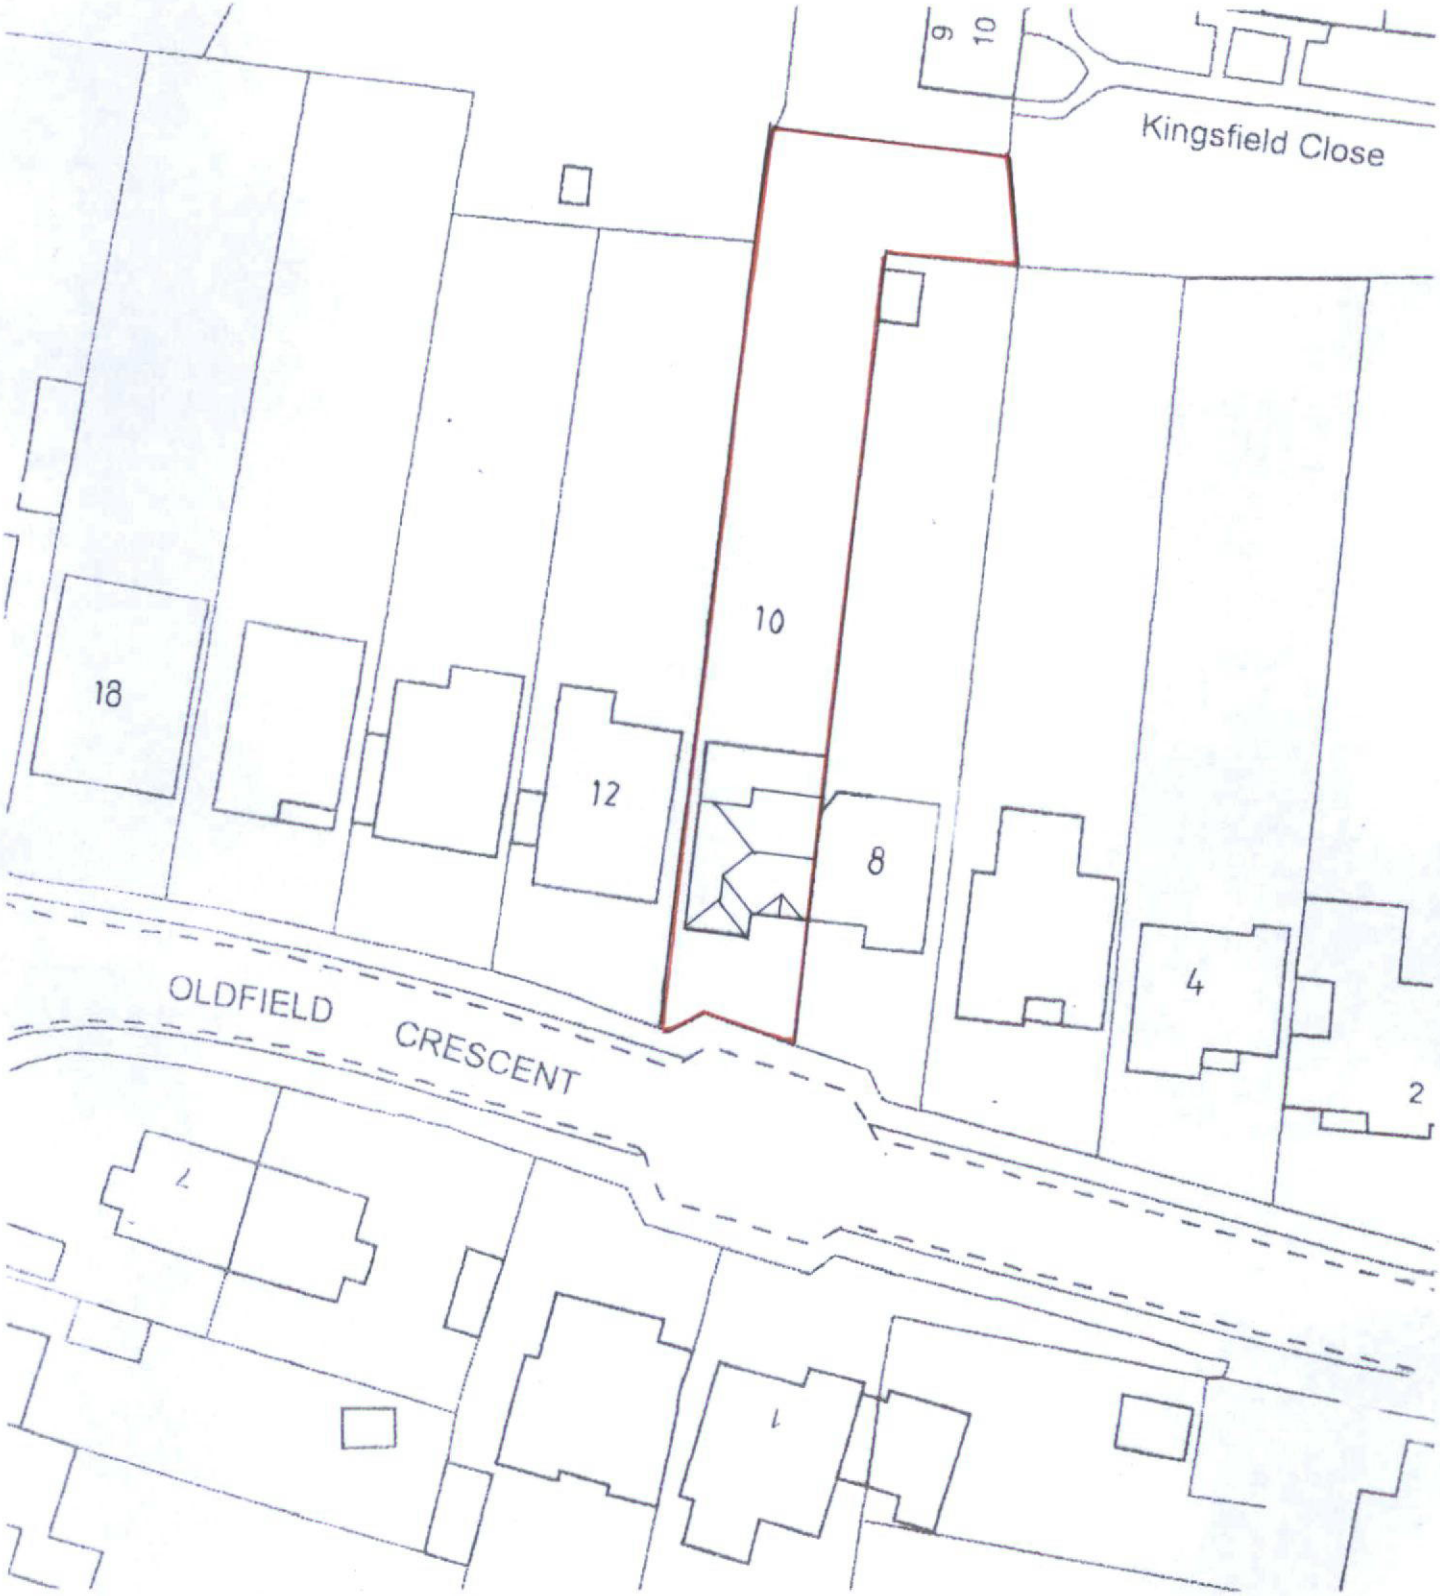


BLOCK PLAN 1:500

AS EXISTING

1 2 3

SCALE BAR @ A4

N

No.10 OLDFIELD CRESCENT, SOUTHWICK