

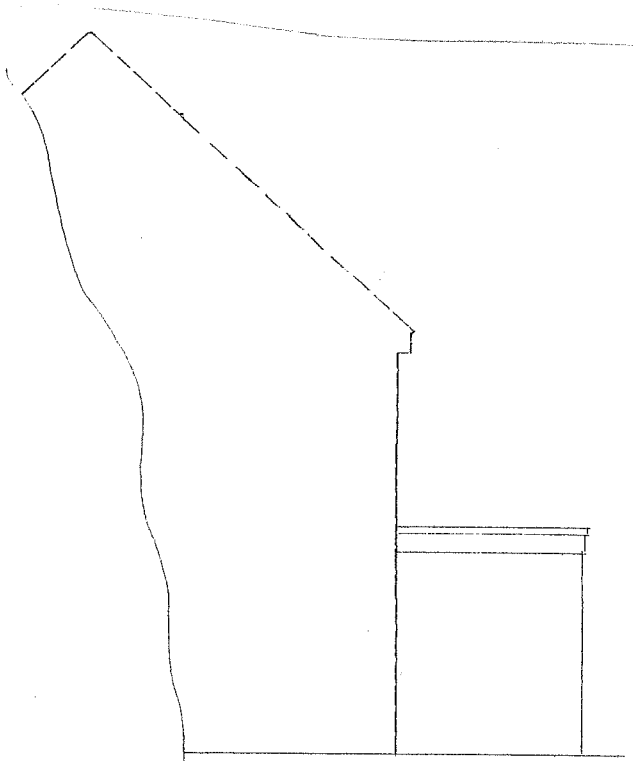


SIDE [EAST] ELEVATION

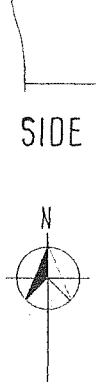

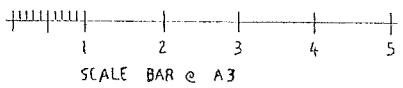

SCALE BAR @ A3

DWG. No. 4

10 OLDFIELD CRESCENT
SOUTHWICK

EXISTING EAST ELEVATION

ORAWN BY:
ALAN R. WOOD
75 WESTBOURNE STREET
HOVE BN3 5PF
tel: 01273 770602

SCALE: 1:100

DATED: APRIL 2021

AWDM/0660/21