


REAR [NORTH] ELEVATION




SIDE [WEST] ELEVATION



FRONT [SOUTH] ELEVATION

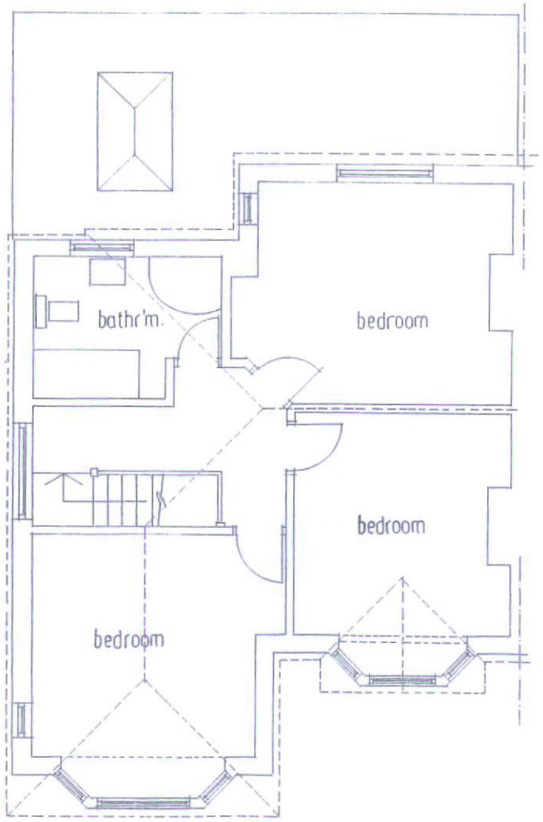

FIRST FLOOR PLAN

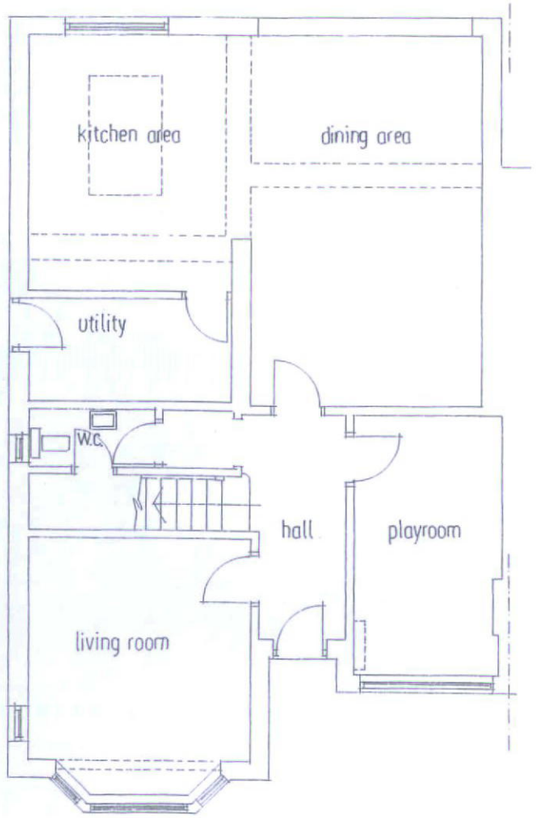

GROUND FLOOR PLAN

N

1 2 3 4 5
SCALE BAR @ A3

DWG. No. 1

10 OLDFIELD CRESCENT
SOUTHWICK

SURVEY OF EXISTING

DRAWN BY:
ALAN R. WOOD
75 WESTBOURNE STREET
HOVE BN3 5PF
tel: 01273 770602

SCALE: 1:100

DATED: APRIL 2021