


Notes:

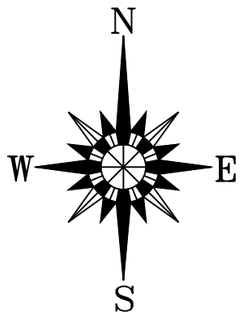

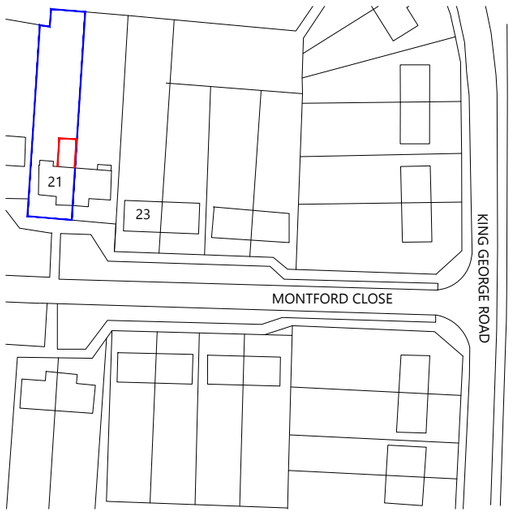

0 10 20 30 40 50

SCALE 1:1250 @A3 METERS

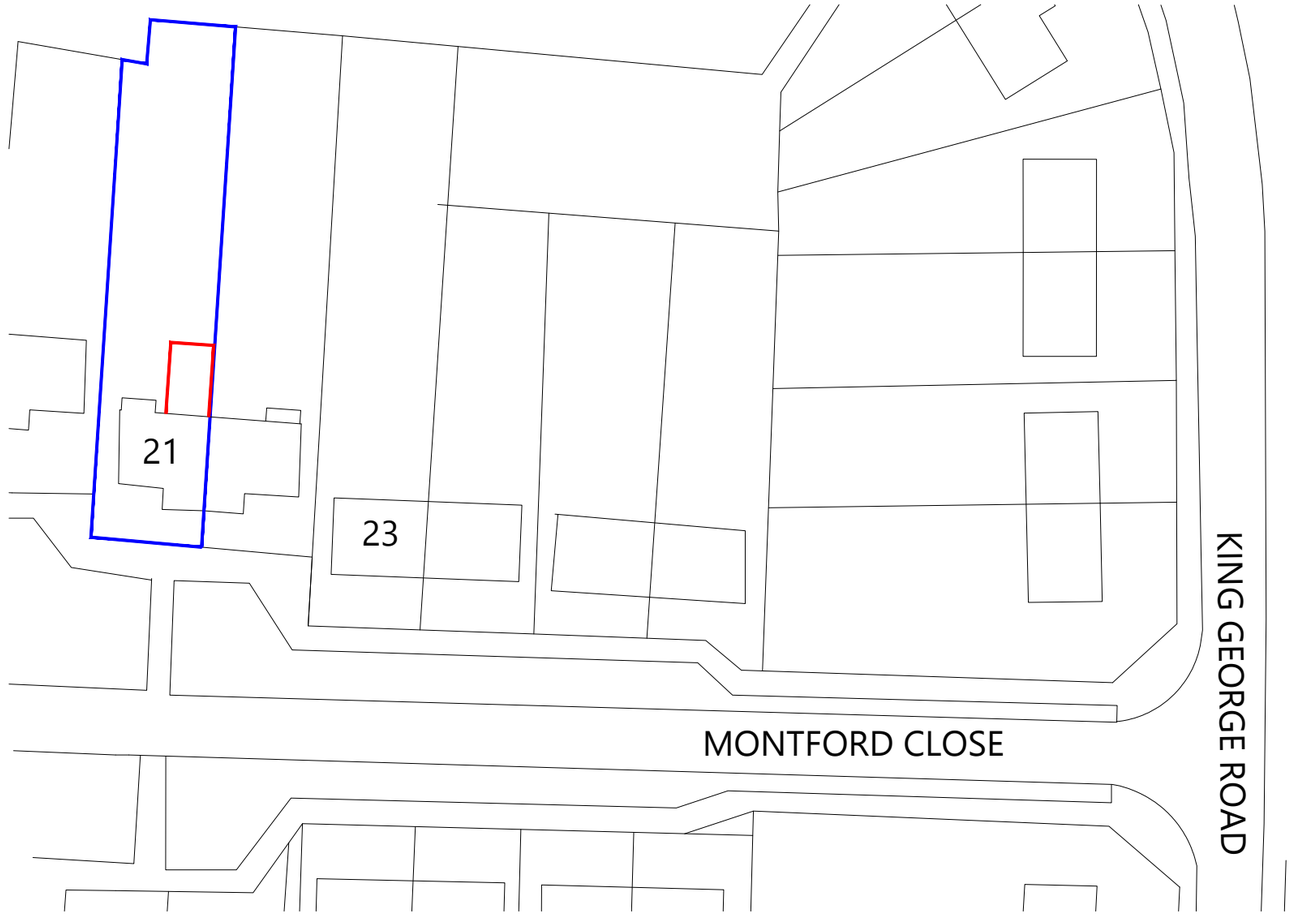

0 10 20 30 40 50

SCALE 1:500 METERS @A3

Fabricated by:

Date Fabricated:

MODULAR ADAPTATION PODS LTD

Client:
21 MONTFORD CLOSE
SHOREHAM BN43 6YP

Drawing Title:
BLOCK PLAN

Dwg. No.
DS21-A06.5.1

REV-E
16/07/21

DO NOT SCALE OR ORDER FROM THIS DRAWING