

Notes:

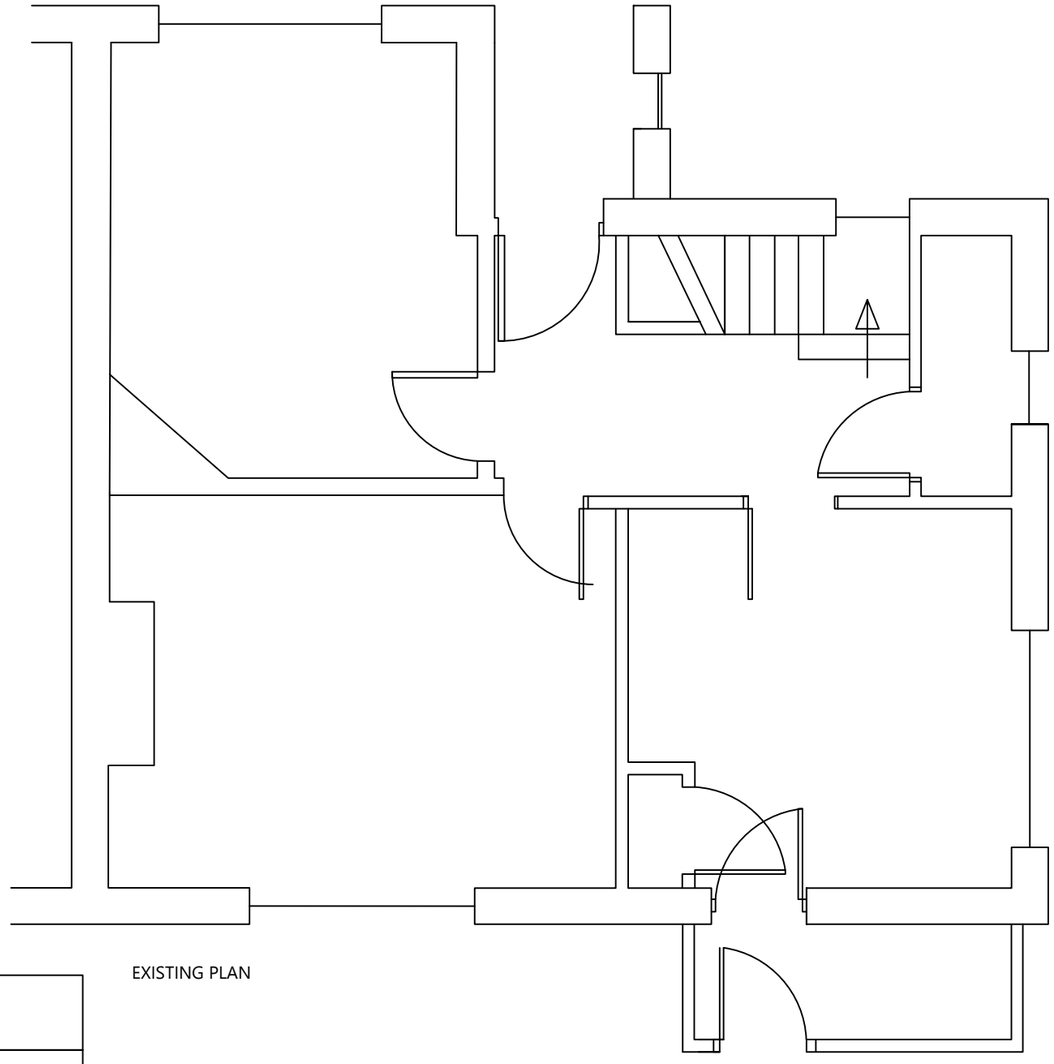

EXISTING PLAN

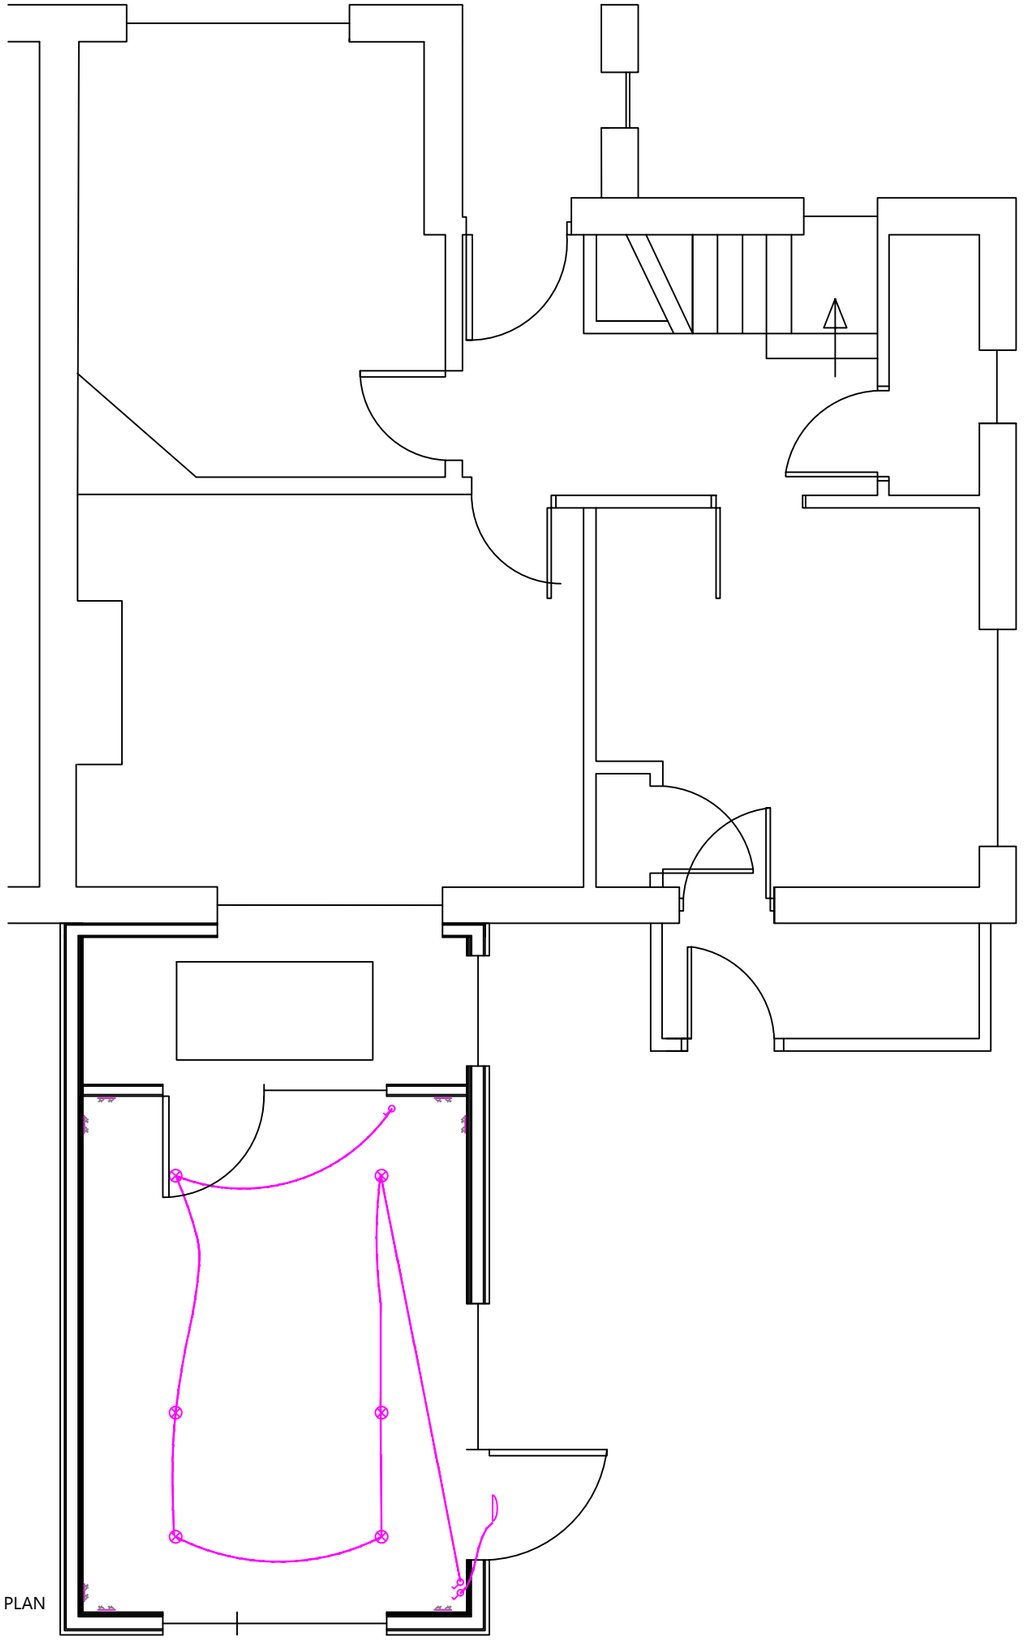

PROPOSED PLAN

Fabricated by:

Date Fabricated:

MODULAR ADAPTATION PODS LTD

Client:
21 MONTFORD CLOSE
SHOREHAM BN43 6YP

Drawing Title:
HOUSE PLAN LAYOUT

Dwg. No.
DS21-A06.2

REV-E
16/07/21

0 1 2 3 4 5

SCALE BAR 1:50 METERS @ A3

DO NOT SCALE OR ORDER FROM THIS DRAWING