
Notes:

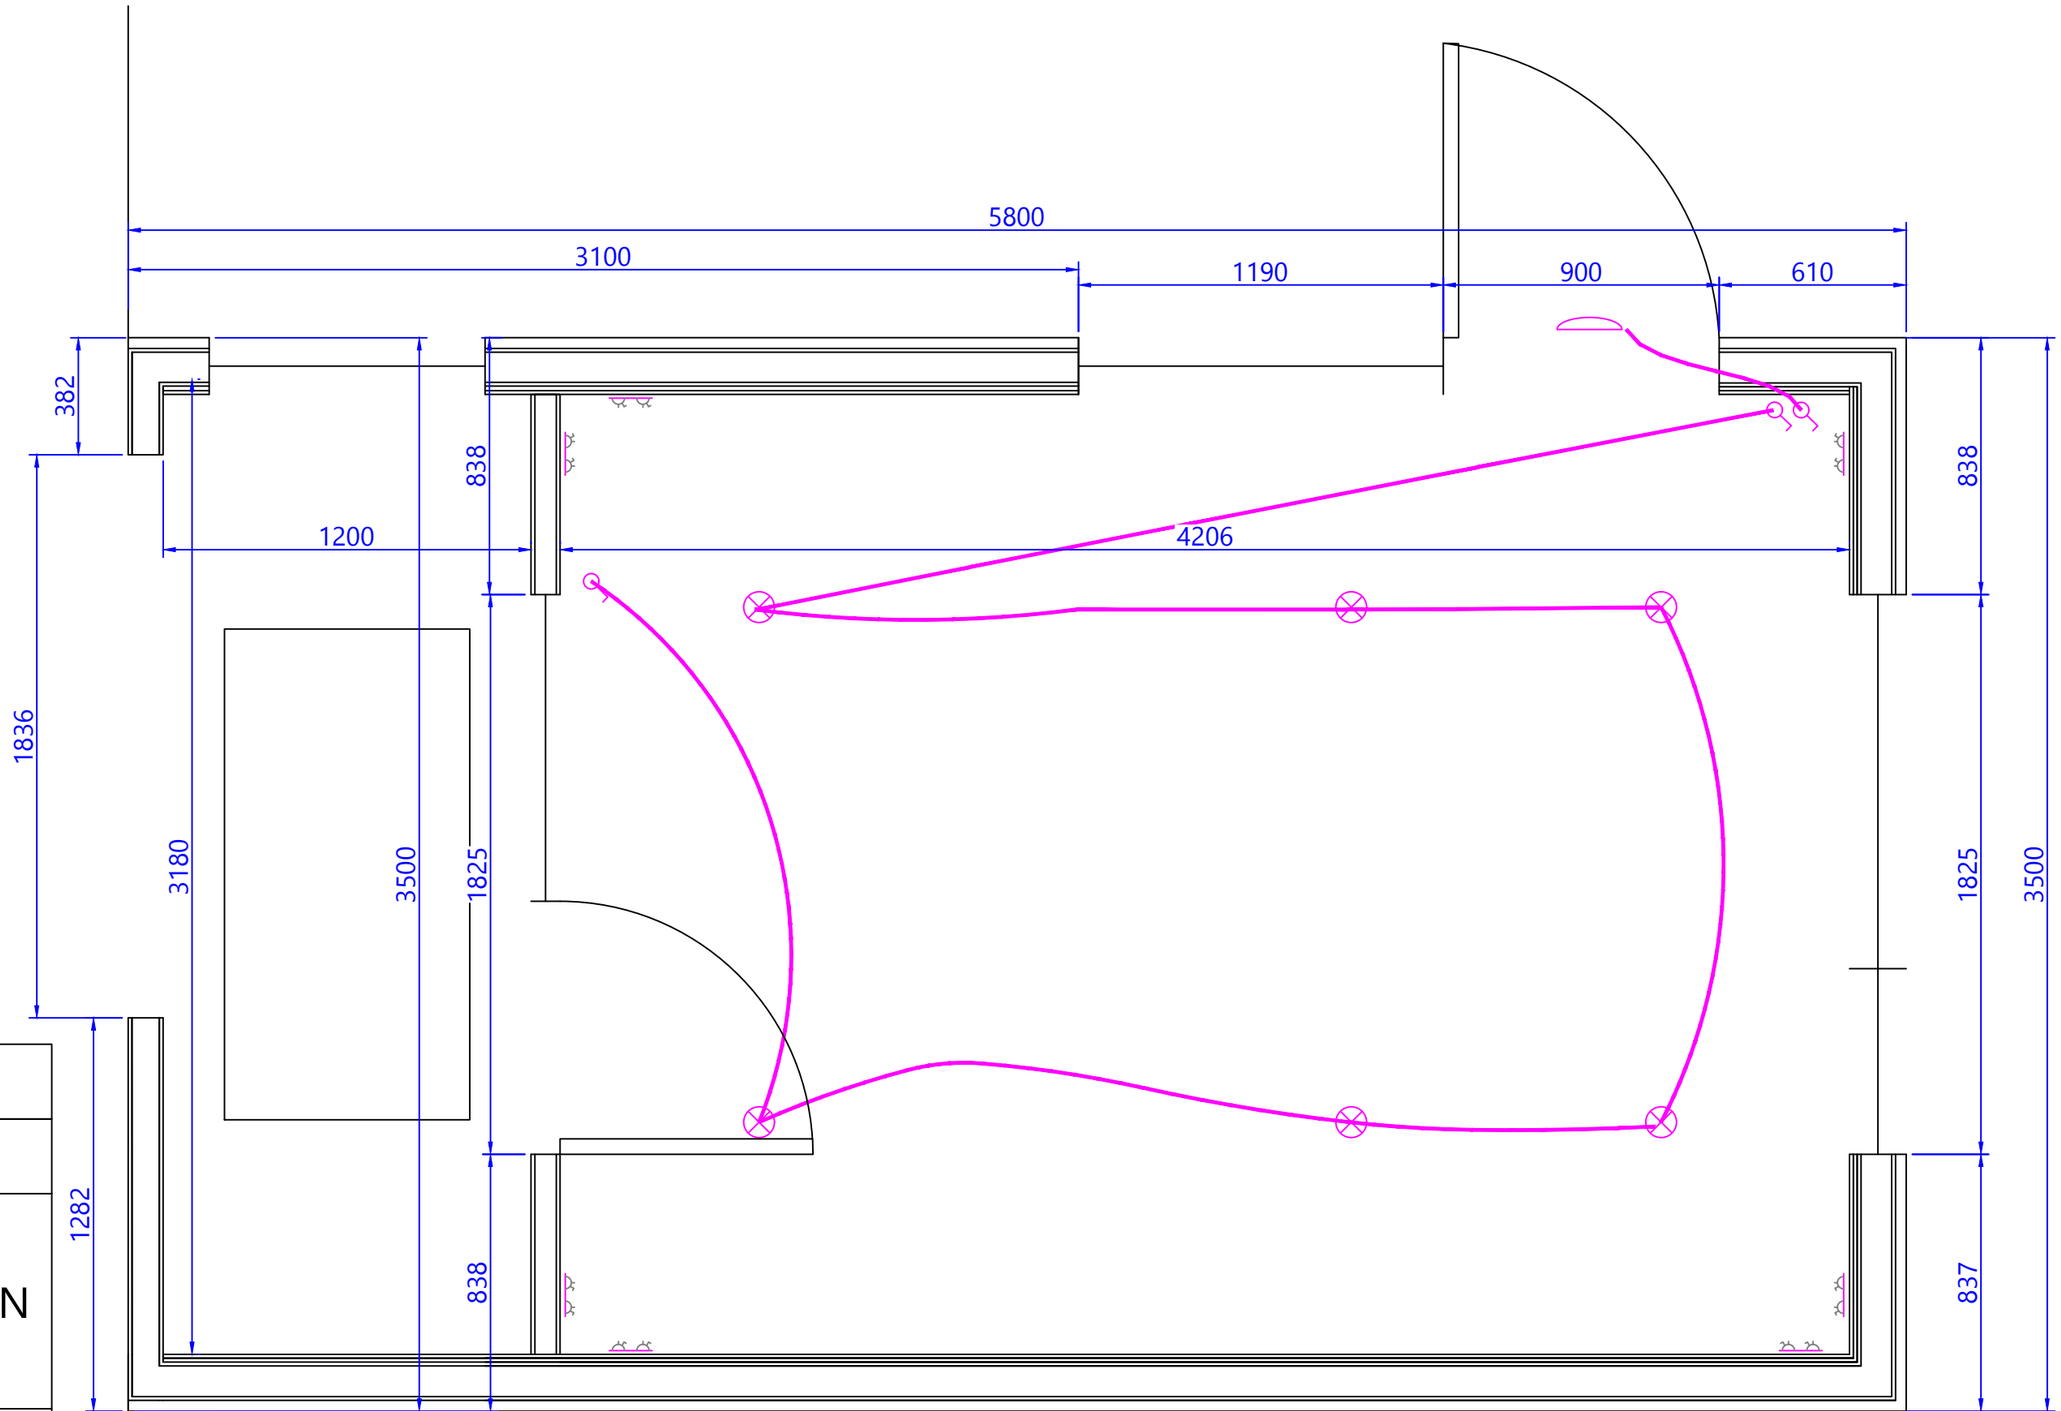

Fabricated by:

Date Fabricated:

MODULAR ADAPTATION PODS LTD

Client:
21 MONTFORD CLOSE
SHOREHAM BN43 6YP

Drawing Title:
POD LAYOUT

Dwg. No.
DS21-A06.1

REV-E
16/07/21

DO NOT SCALE OR ORDER FROM THIS DRAWING