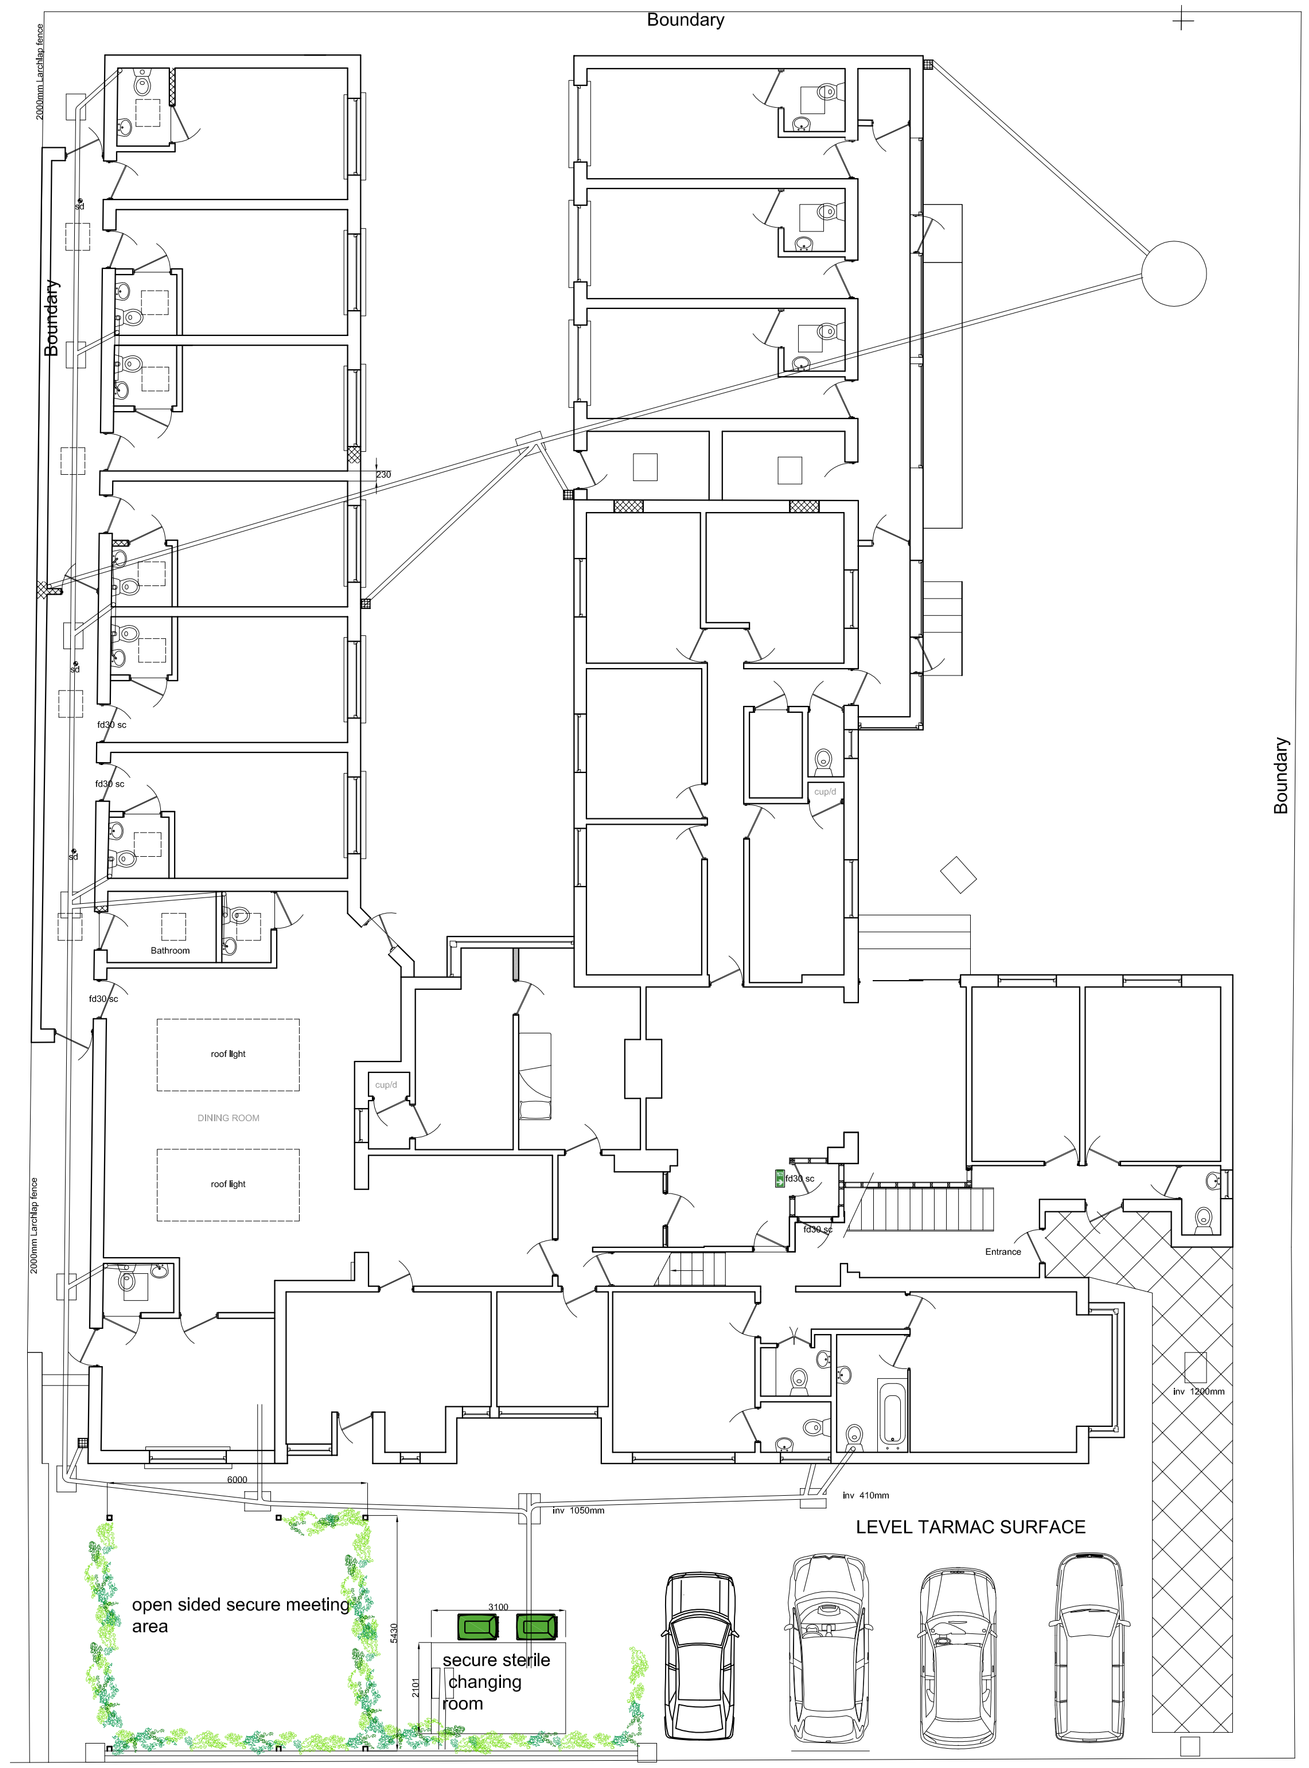

GROUND FLOOR

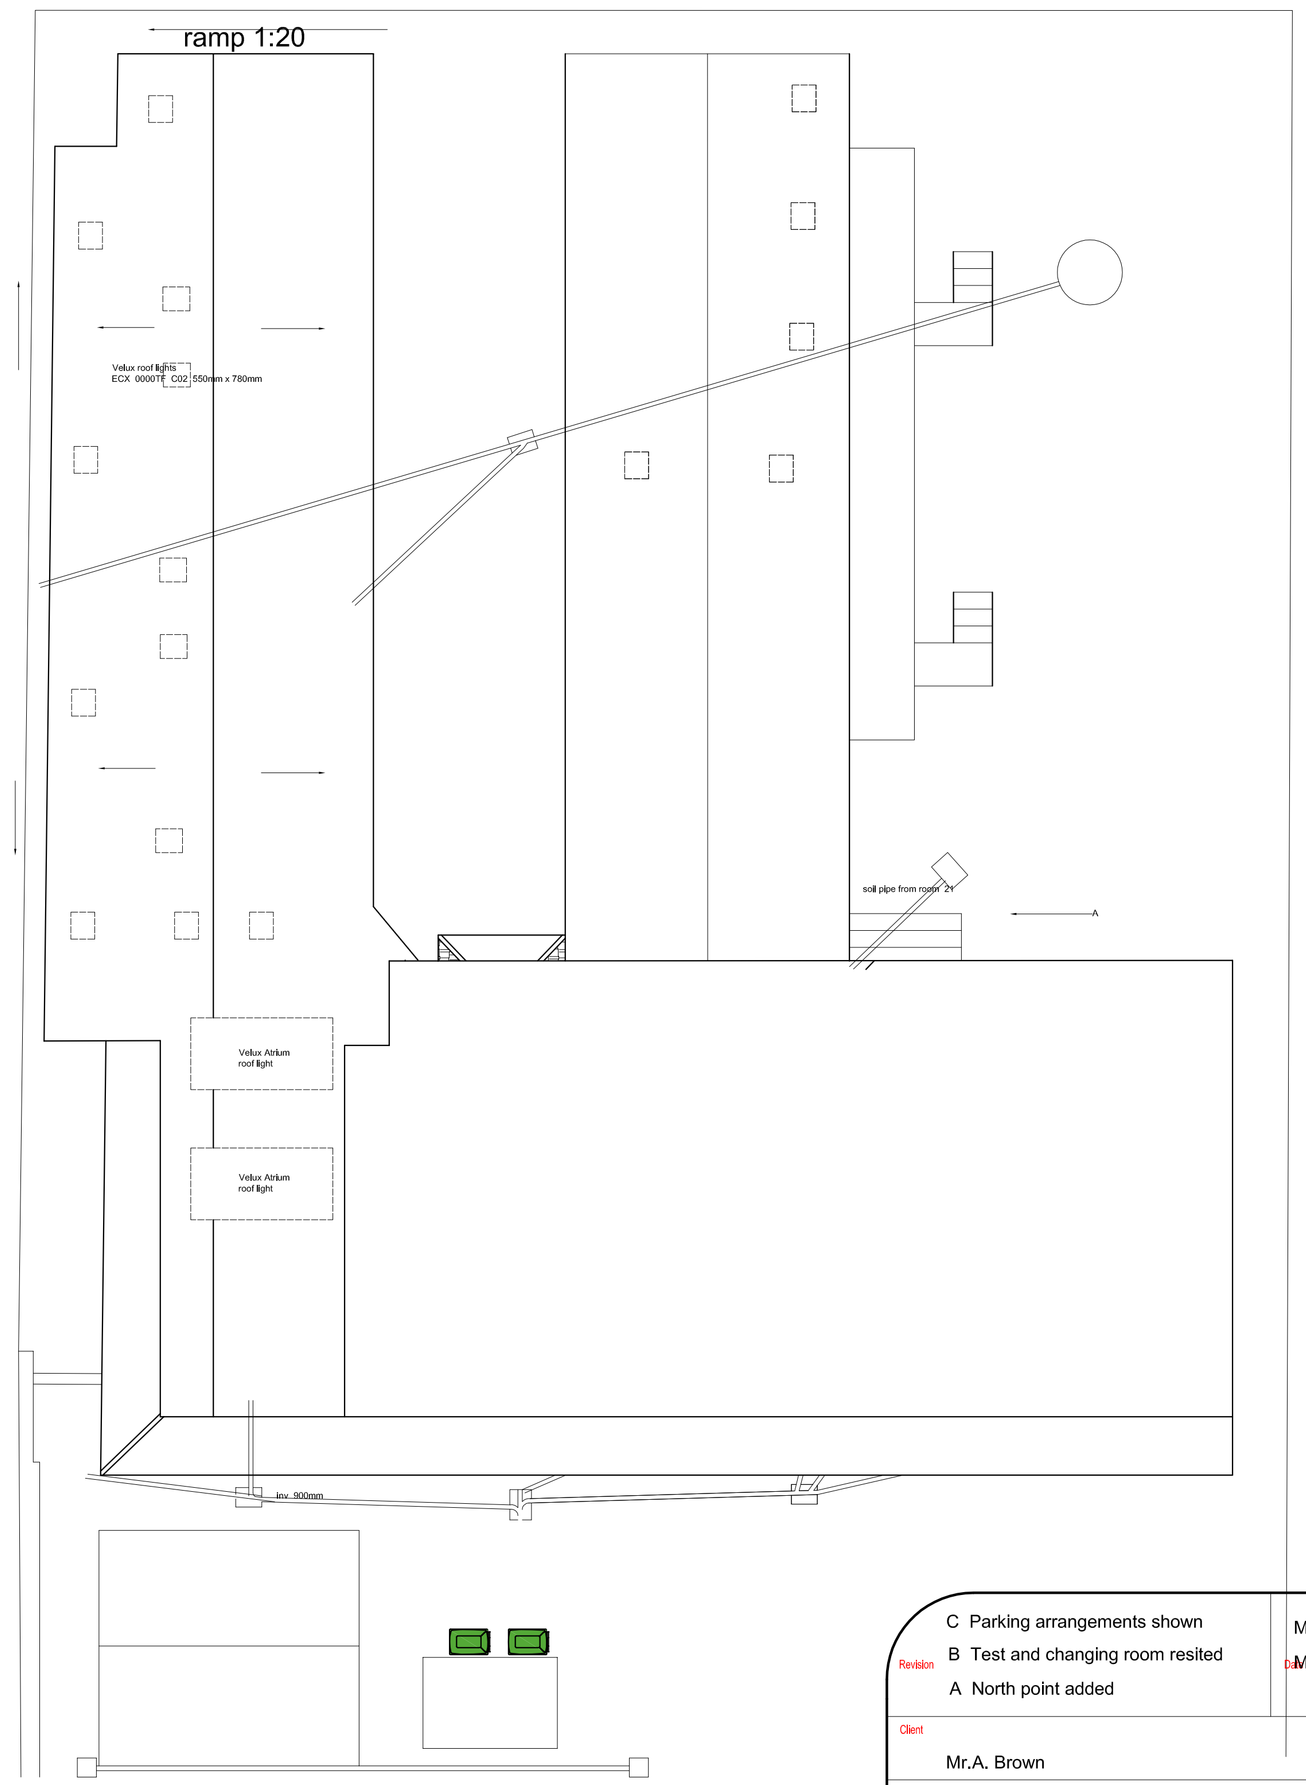

FIRST FLOOR

NOTES.

(i) Work to figured dimensions only, confirmed on site.

(ii) This drawing is to be read in conjunction with all relevant architectural drawings, detailed specifications where applicable and all associated drawings in this series.

(iii) Any discrepancy on this drawing is to be reported immediately to the owner for clarification.

(iv) The contractor is responsible for all temporary works and for the stability of the works in progress.

(v) Copyright for all drawings/designs part or full shall remain with KEL in accordance with the Copyright Act 1988

Scale in Metres
0 1 2 3 4 5 6 7 8 9 10

for 1:100

C	Parking arrangements shown	Mar 2022
B	Test and changing room resited	Mar 2022
A	North point added	Feb 2022

Revision / Date

Client: Mr.A. Brown

Project: 58, Rosslyn Road, Shoreham

Title: Proposed open sided meeting room and secure staff changing room
Proposed Layout

Building Advisor Ltd
RICS
11,Dale View
Hove
East Sussex
BN3 8LA
TEL/FAX 01273 774867
Mobile 07767 481463
E-mail keith@kelbuilding.co.uk

Scales	Date	Drawn	
1:100	Jan 2022	KEL	C
Project No.	Paper Size	Dwg. No.	
0769	A1	003	

BUT WITH CONFIDENCE

© Copyright