

FRONT SOUTH ELEVATION

EXISTING ELEVATIONS

Scale 1:100

SIDE EAST ELEVATION

0m 5m 10m

Scale Bar – 1:100

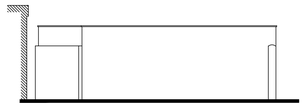

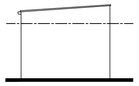

REAR NORTH ELEVATION

SIDE WEST ELEVATION

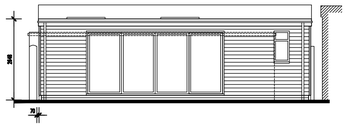

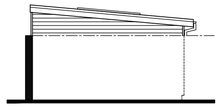

FRONT SOUTH ELEVATION

PROPOSED ELEVATIONS

Scale 1:100

SIDE EAST ELEVATION

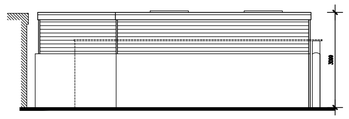

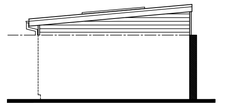

REAR NORTH ELEVATION

SIDE WEST ELEVATION

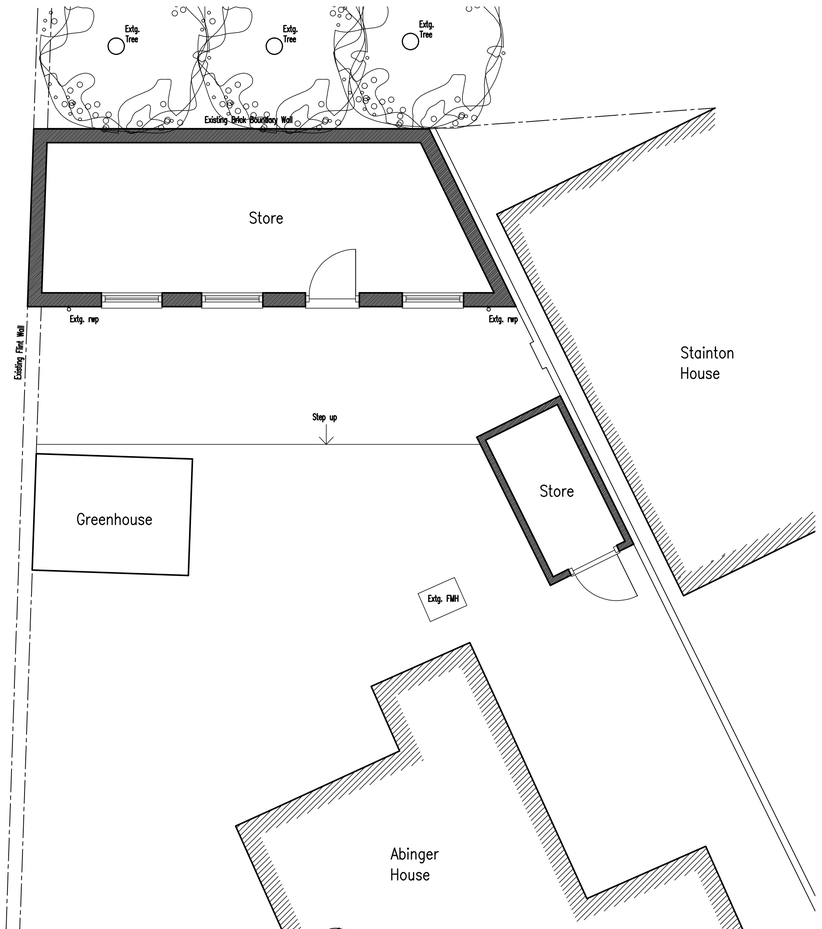

EXISTING FLOOR PLAN

Scale 1:50

0m 5m 10m

Scale Bar – 1:50

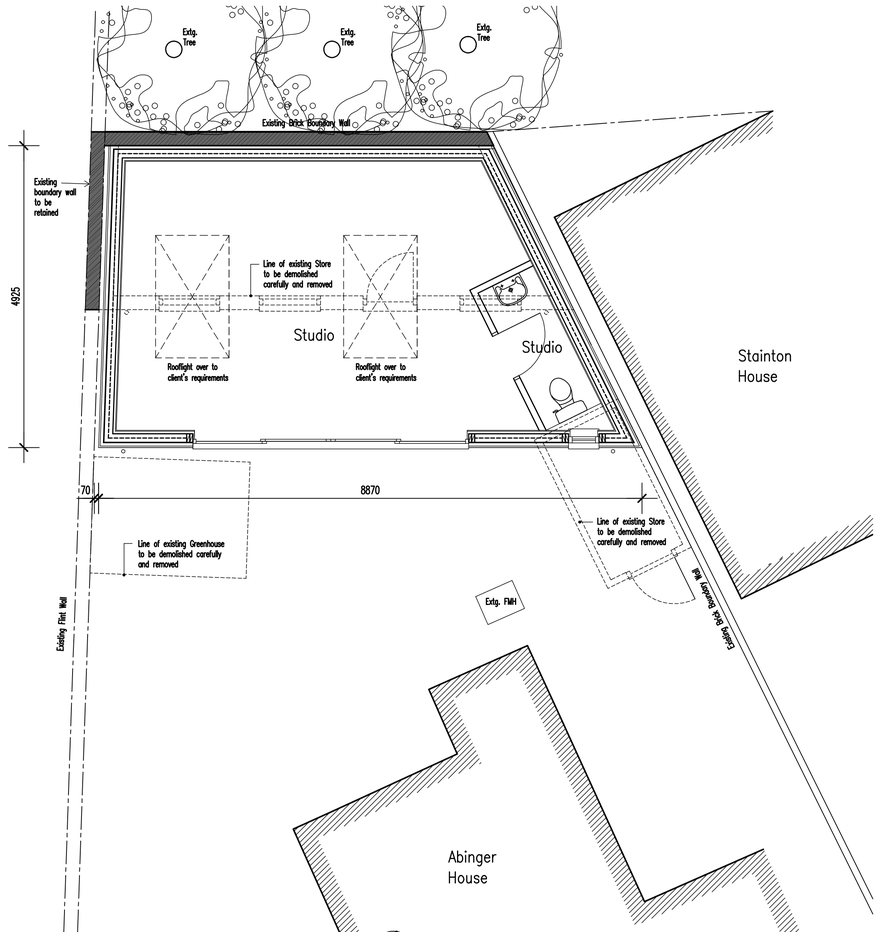

PROPOSED FLOOR PLAN

Scale 1:50

SCHEDULE OF MATERIALS

WALLS - DARK GREY HORIZONTAL WEATHERBOARDING BOARDING
ROOF - FLAT ROOF
WINDOW - PVC-U COLOUR GREY
SLIDING DOORS - PVCu COLOUR GREY
RAINWATER GOODS - PVCu COLOUR GREY

No dimensions to be scaled from drawing except for planning purposes.

The contractor should check all dimensions on site.

It is the contractors responsibility to ensure compliance with Building Regulations.

C.D.M. Regs. 2015. The Client is advised of his responsibilities to appoint a Planning Supervisor under these Regs. All works to comply with the C.D.M. Regs. 2015.

The Party Wall Act. 1996 The property owner is advised of the requirements of the Act, & the requirement to serve a Party Wall Notice on any adjoining owners as required under the act.

REVISIONS:

A. 24.10.24 Sliding doors increased in size to 2700mm.
B. 24.10.24 Sliding doors increased in size to 4000mm.
C. 23.12.24 Boundary wall amended.

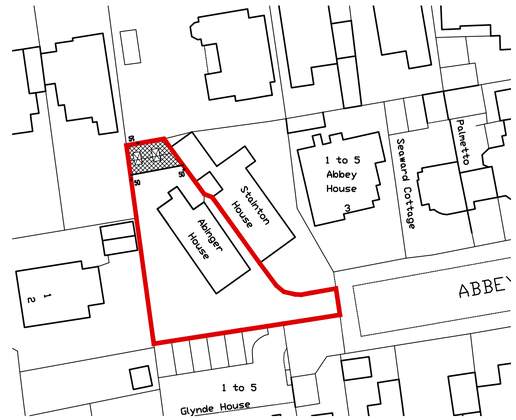

BLOCK PLAN

Scale 1:200

0m 5m 10m 15m 20m

Scale Bar – 1:200

ADCS
Architectural Design
Computer Services

30 Foxley Lane
Worthing
West Sussex
BN13 3AD
Tel: 01903 260701
E-mail:
adcs@sky.com

Client

MRS L. BRENCHLEY

Project

PROPOSED OUTBUILDING
ABINGER HOUSE, ABBEY ROAD,
WORTHING
WEST SUSSEX BN11 3RW

Drawing

EXISTING & PROPOSED
FLOOR PLANS & ELEVATIONS

Scale	Date	Drawn
1:50 @ A1 **1:100 @ A1**	21.10.24	TP

Drawing No. 1619/P01 **Revision** C