




SECTION 1
(SCALE 1:100)

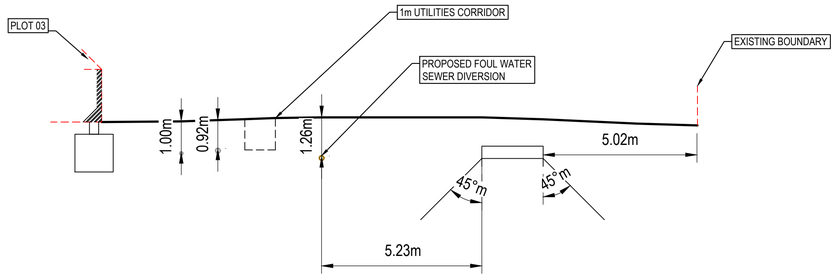


SECTION 2
(SCALE 1:100)

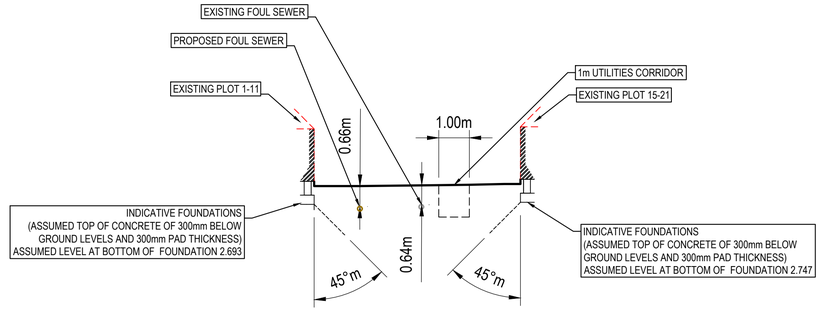

SECTION 3
(SCALE 1:100)

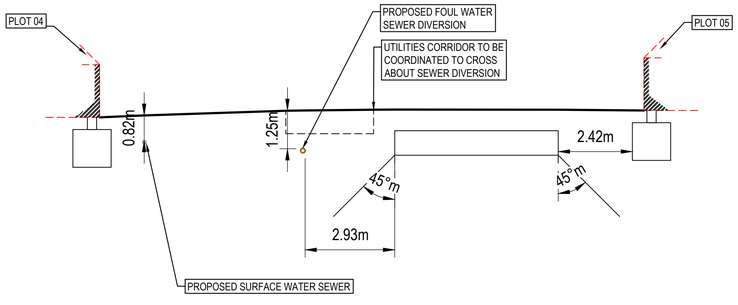

SECTION 4
(SCALE 1:100)

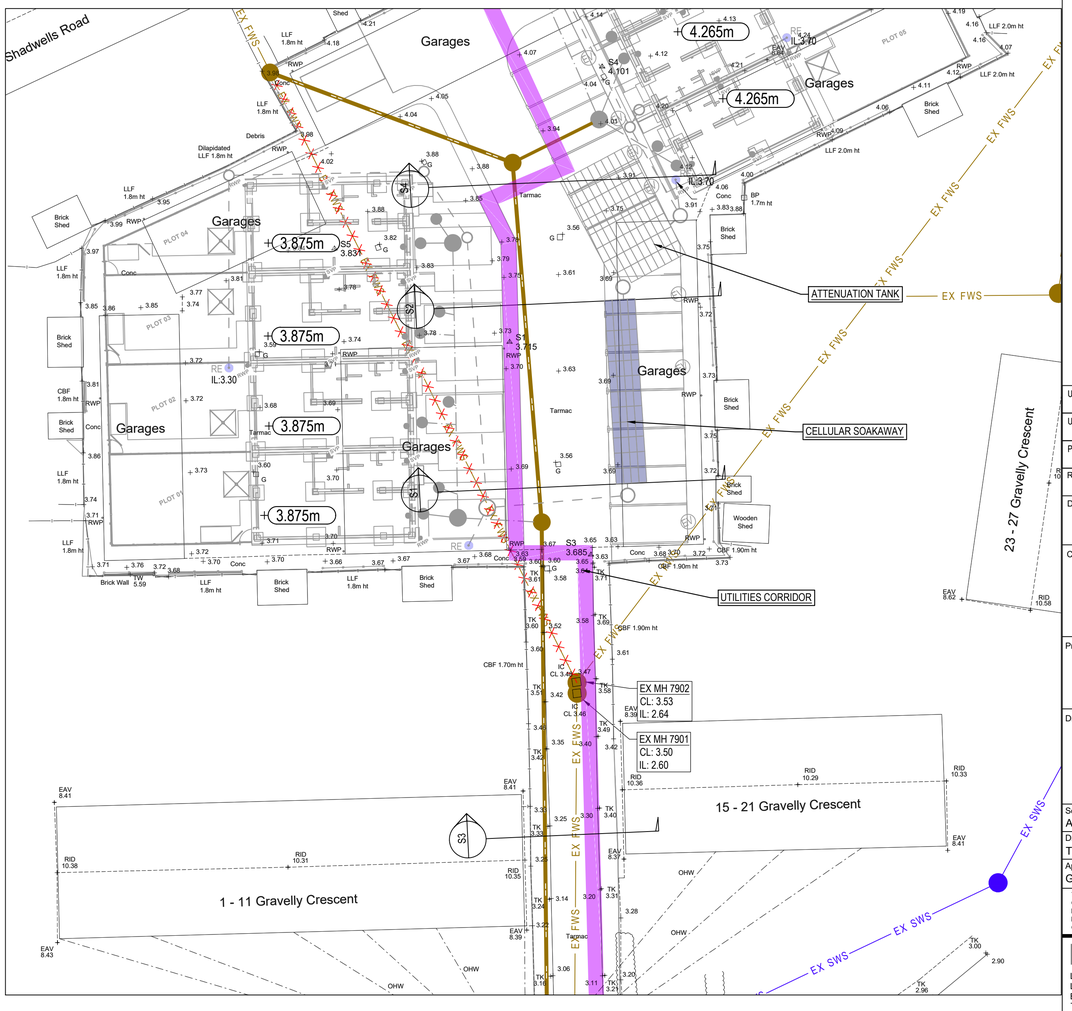

OVERALL SITE LAYOUT
(SCALE 1:200)

NOTE:
UNTIL TECHNICAL APPROVAL HAS BEEN OBTAINED FROM THE RELEVANT LOCAL AUTHORITIES OR STATUTORY BODIES, IT SHOULD BE UNDERSTOOD THAT ALL DRAWINGS ARE ISSUED AS PRELIMINARY AND NOT FOR CONSTRUCTION. SHOULD THE CONTRACTOR AND / OR EMPLOYER COMMENCE WORK PRIOR TO APPROVAL BEING GIVEN, IT IS ENTIRELY AT THEIR OWN RISK

GENERAL NOTES:
1. DO NOT SCALE FROM THIS DRAWING. ONLY USE FIGURED DIMENSIONS. ANY DISCREPANCIES SHOULD BE REPORTED TO THE ENGINEER
2. THIS DRAWING IS TO BE READ IN CONJUNCTION WITH ALL RELEVANT STRUCTURAL ENGINEER'S DRAWINGS AND DETAILS, THE SPECIFICATION FOR THE WORKS, THE RELEVANT ARCHITECT'S DRAWINGS AND ANY OTHER SPECIALIST'S DRAWINGS
3. CIVIL ENGINEERING DESIGN COMPLETED IN THE ABSENCE OF A COMPLETE COMBINED UTILITIES DESIGN AND DRAWINGS. IT IS ASSUMED THAT UTILITIES WILL BE POSITIONED TO SUIT PROPOSED DRAINAGE LAYOUT
4. PROPOSED BOUNDARY LAYOUT AND DETAILS BY OTHERS.
5. SOFT LANDSCAPING LAYOUT,DETAILS AND SPECIFICATION BY OTHERS

THIS DRAWING IS TO BE READ IN CONJUNCTION WITH:

- 23095-BDC-C-XX-XX-EL-0551 - Section 185 Plan (GRA)
- 23095-BDC-C-XX-XX-EL-1115 - Proposed External Works (GRA)
- 23095-BDC-C-XX-XX-EL-0615 - Proposed Levels (GRA)
- 23095-BDC-C-XX-XX-EL-0515 - Drainage Layout (GRA)

Revision Details	By / Check	Date	Suffix
UPDATED TO SUIT CLIENT COMMENTS	MCG / GF	29.08.24	P03
UPDATED TO INCLUIDE SECTION 4	MCG / GF	28.08.24	P02
PRELIMINARY ISSUE	TP / GF	22.08.24	P01

Drawing Status: PRELIMINARY

Client: BOUTIQUE MODERN

Project Name: GRAVELLY CRESCENT

Drawing Title: DRAINAGE AND LEVELS SITE SECTIONS

Scale at A1: AS NOTED AT A1	Client Project Number: -
Drawn: TP	BDC Project Number: 23095
Approved: GF	Date: AUG 24

This document has been prepared in accordance with the scope of Building Design Consultants' appointment with its client and is subject to the terms of that appointment. Building Design Consultants accepts no liability for any use of this document other than by its client and only for the purposes for which it was prepared and provided. Only written dimensions shall be used. © Building Design Consultants Ltd 2018

buildingdesign.consultants
Lake View House, Unit 5B - First Floor
Lake Meadows Business Park, Woodbrook Crescent
Billericay, Essex, CM12 0EQ
Telephone 01277 314 455
www.buildingdesignconsultants.co

Drawing Number: 23095-BDC-C-XX-XX-SK-0010 Rev: P03

P:\2023\23095 Daniel Close\2.0 Drawings\2.2 BDC C Drawings\2.2.1 Cad\23095-BDC-C-XX-XX-SK-0010 - Drainage and Levels Site Sections (GRA).dwg