BLOCK PLAN. SCALE 1:500

N

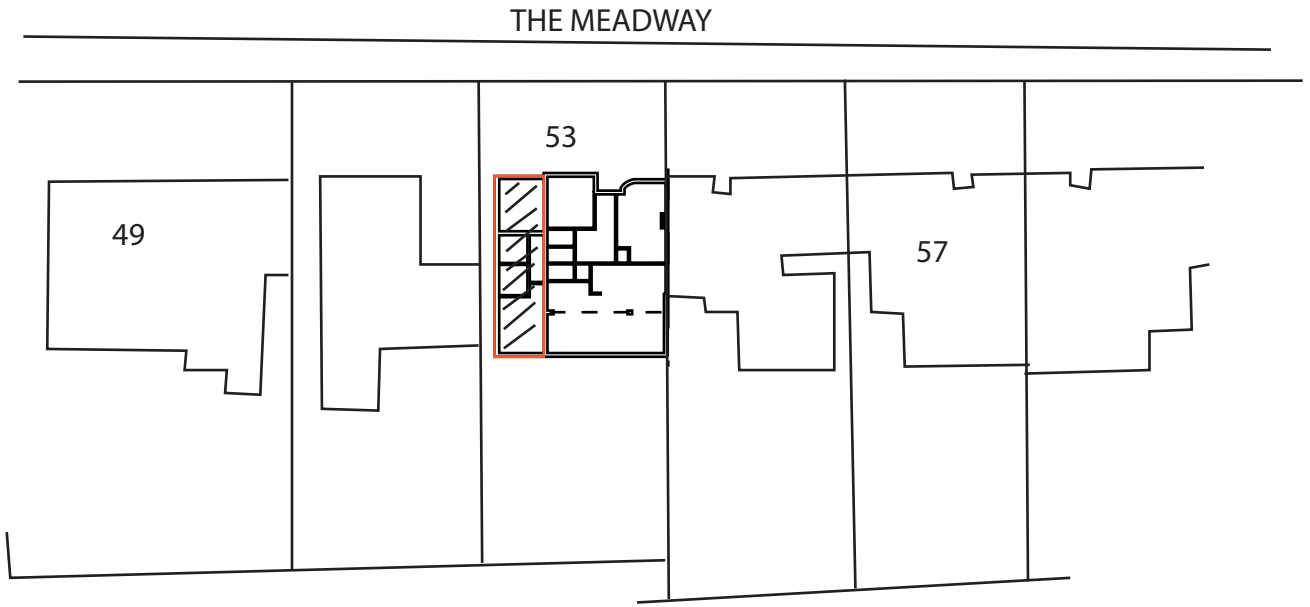

© copyright

ED63
ELEMENTAL DESIGN

elementaldesign63@gmail.com
07799 402 870
07754 093 904

53 THE MEADWAY
SHOREHAM BY SEA

Drawing Title:
PROPOSED SITE BLOCK PLAN

1:500 Scale Bar
5m 10m 15m 20m

BLOCK PLAN	SCALE	1:500	A4	Drawing No.- **53TM.BP**	Rev:	**Drawn by - A.Ramus**	**Date: 12-12-2021**