



Proposed East Elevation
Scale: 1:100

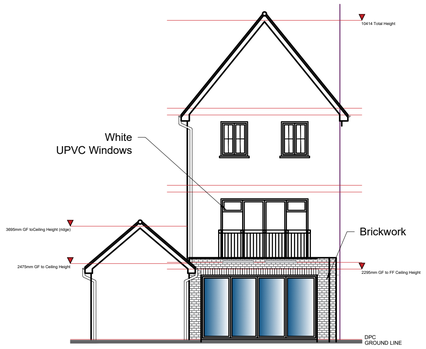


Proposed South Elevation
Scale: 1:100

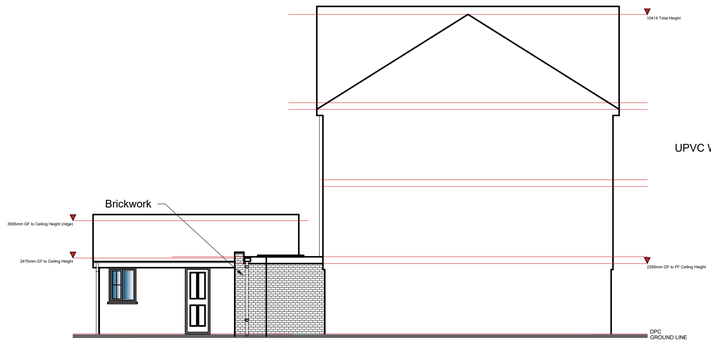


Proposed West Elevation
Scale: 1:100



Proposed North Elevation
Scale: 1:100

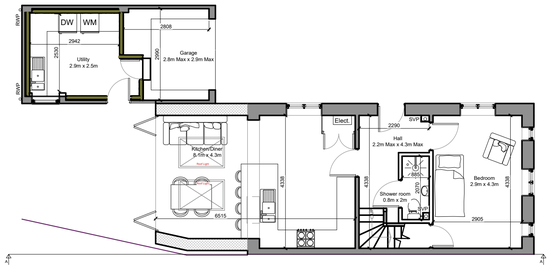

Proposed Ground Floor Plan
Scale: 1:100

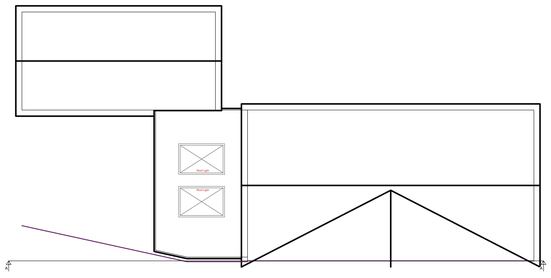


Proposed Roof Plan
Scale: 1:100


SITE PHOTOS





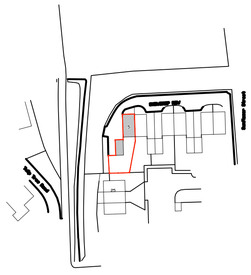

Location Plan
Scale: 1:1250

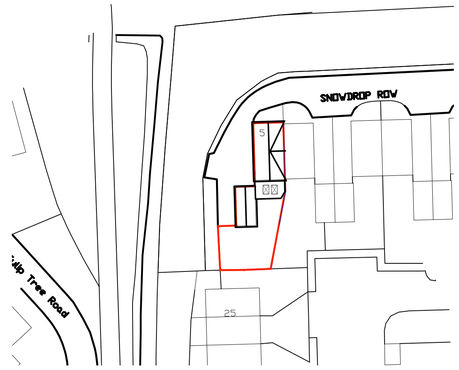

SITE AREA - 165m²
Block Plan
Scale: 1:500

FOR APPROVAL

NOTE:

This drawing is to be read in conjunction with the Construction Notes and Structural Engineer's details.

The Contractor is responsible for all setting out and must check levels and dimensions on site before ordering materials or commencing work.

Refer to written dimensions only. Do not scale from drawings, except for the purposes of Planning assessment.

The Architect is to be immediately notified of any omissions or discrepancies.

Building work should not commence until all statutory approvals have been granted, i.e. Planning, Building Control, etc.

If a public sewer is discovered, consent to 'Build-over/Close-to' may be required from the Water Authority.

PARTY WALLS:

Work to Party Walls (including insertion of flashings, beam bearings, etc) are subject to Party Wall agreements with neighbours and are to be arranged by the Client in accordance with the Party Wall Act (i.e. Providing two months written notice)

Direction of Joists
Below ground drainage - Surface Water
Below ground drainage - Foul Water
Discharge pipes
Existing structure
Proposed structure
<1500mm Max Headroom
Insulation
Removed structure
22.9 m^2
Section line
Section line

FD30	30min Fire Doors
M.O.E.	Means of Escape
O.G.	Obscured Glazing

Revision:	Date:	Details:	Initials:
B	06/06/2025	Planning Amendments	DLS
A	31/03/2025	Planning Amendments	DLS

These drawings and designs are the property of Shear Architectural Design Ltd and must not be copied, retained, or used without prior written consent. © Copyright

SHEAR ARCHITECTURAL
CREATE INSPIRE ENHANCE
Maritime House - 2nd Floor Echo 3 office
Basin Rd N,
Portslade,
Brighton
BN41 1WR
07881 656512
info@sheararchitecturaldesign.co.uk
www.sheararchitecturaldesign.co.uk

PROJECT:
5 Snowdrop Row, West Durrington, Worthing, BN13 3GA
West Sussex

DRAWING TITLE:
Rear Extension

NORTH

DATE:	12/03/2025
SCALE:	Various @ A1
DRAWN:	SC
CHECKED:	DS
SHEET	OF

PROJECT NUMBER:	DRAWING NUMBER:	REVISION:
25/011	PL1	B