EAST WORTHING - WASTEWATER TREATMENT WORKS
FERRIC DOSING KIOSK
LOCATION PLAN & BLOCK PLAN

Drawing Title

Chk SF	Date 02.03.11	Date
Drw MNE	App DSM	Rev
Scale at A3 : 1:2500 , 1:200		

D133340-D-001

www.urs-scottwilson.com

This document has been prepared in accordance with the scope of Scott Wilson's appointment with its client and is subject to the terms of that appointment. Scott Wilson accepts no liability for any use of this document other than by its client and only for the purposes for which it was prepared and provided. Only written dimensions shall be used. © Scott Wilson Ltd 2010

BOROUGH OF WORTHING
DEPOSITED 14.4.11
TP. REF. NO.
MB 11 1018/Amm

LOCATION OF KIOSK

WORKING AREA

LEGEND

1. ALL DIMENSIONS ARE IN MILLIMETRES UNLESS OTHERWISE SHOWN.
2. ALL WORKS WILL BE UNDERTAKEN ON SOUTHERN WATER OWNED AND OPERATED LAND.
3. LOCATION PLAN IS TAKEN FROM SOUTHERN WATER RECORD DRAWINGS

NOTES

SCALE 1:2500

0 50 100 150 200 250m

SCALE 1:2500

LOCATION PLAN AND RED LINE BOUNDARY

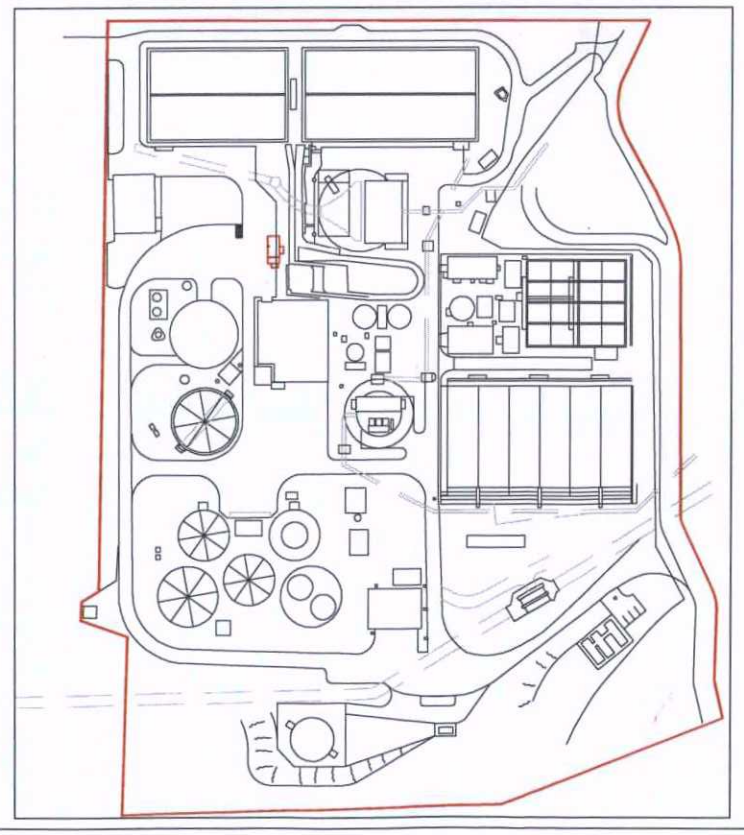

N

SCALE 1:200

0 2 4 6 8 10 12 14 16 18 20m

SCALE 1:200

BLOCK PLAN

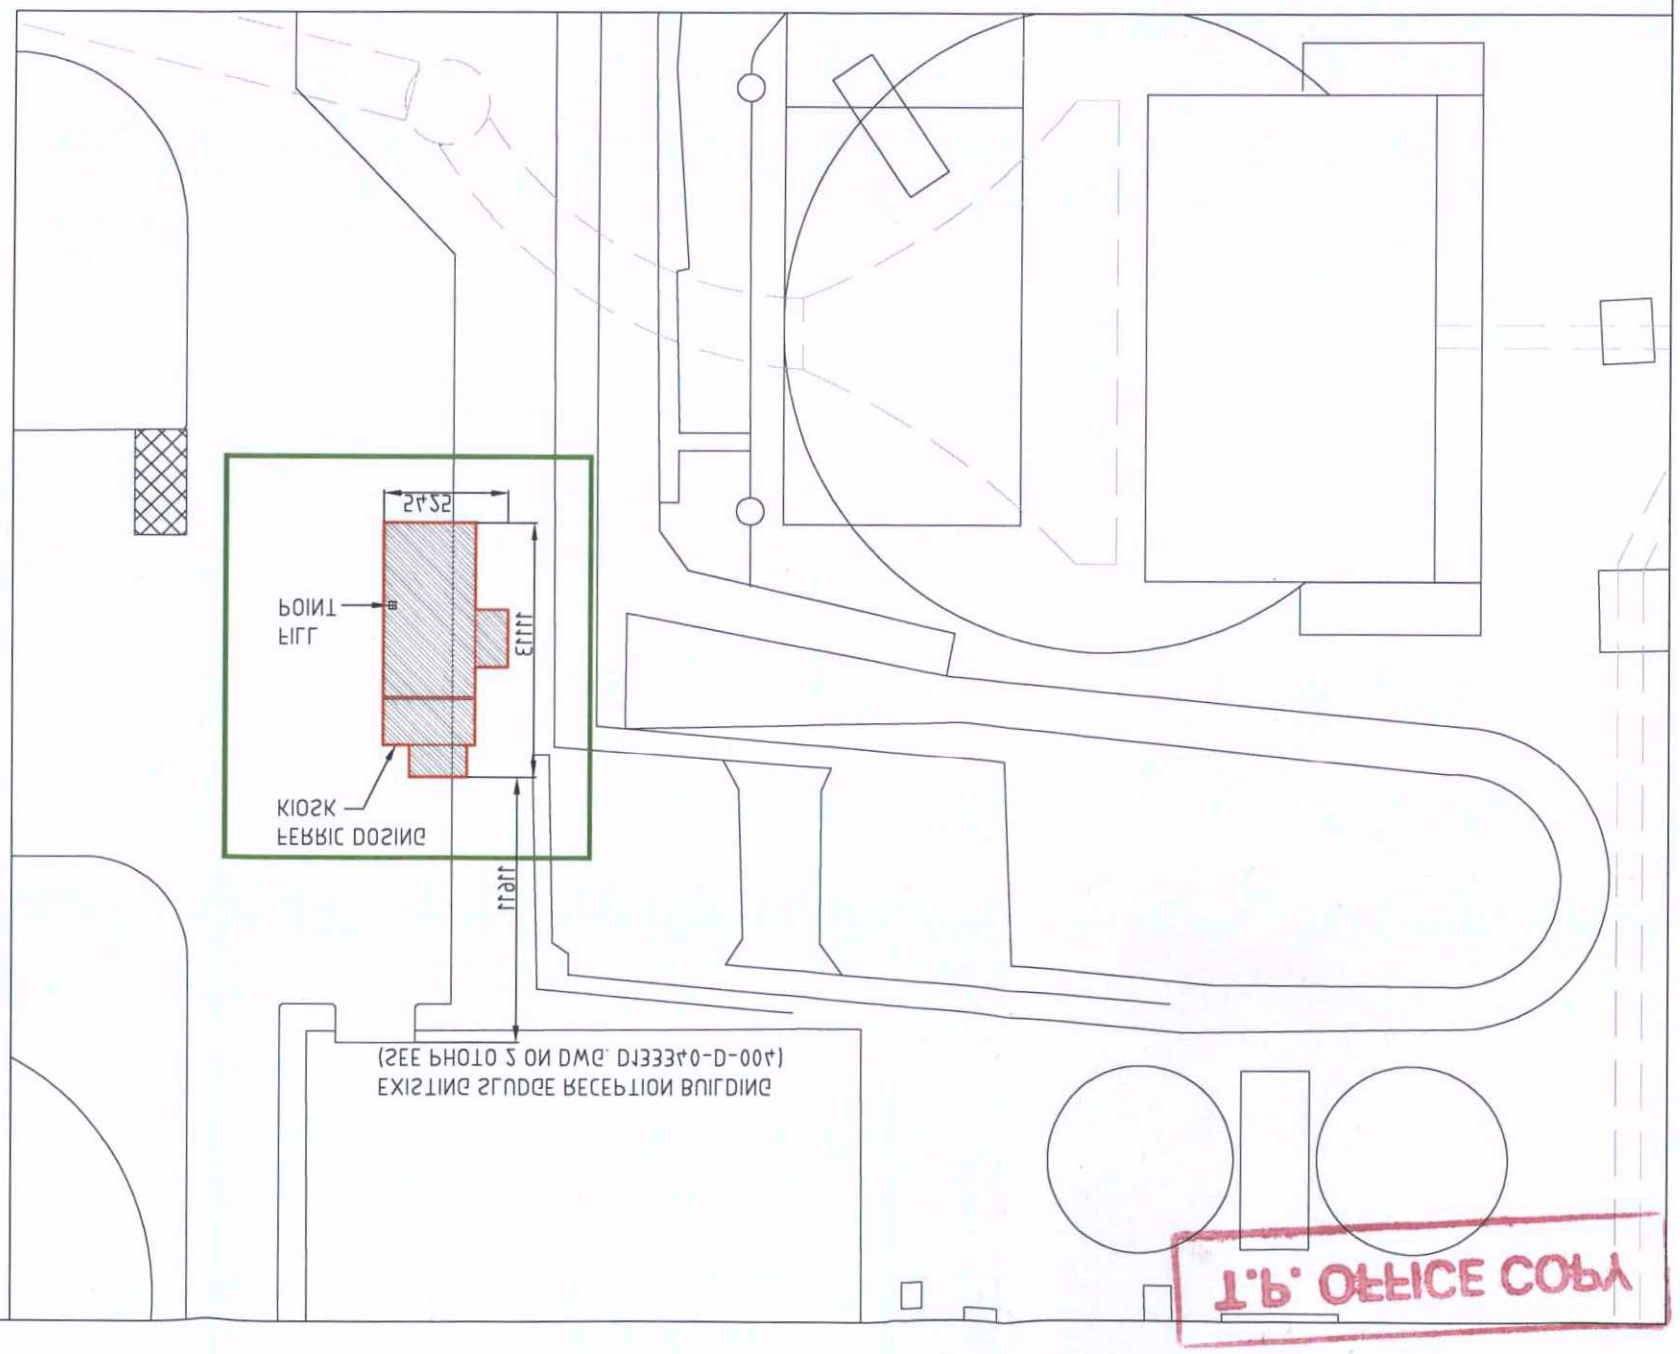

T.P. OFFICE COPY