Drawing Title

EAST WORTHING - WASTEWATER TREATMENT WORKS
FERRIC DOSING KIOSK
PLAN LAYOUT

Chk SF	Date 02.03.11	Date
Drw MNE	App DSM	Rev
Scale at A3 : 1:50		

D133340-D-002

www.urs-scottwilson.com

URS Scott Wilson

SCALE 1:50

0 1 2 3 4 5m

NOTES

1. ALL DIMENSIONS ARE IN MILLIMETRES UNLESS OTHERWISE SHOWN.
2. FOR ELEVATIONS SEE DRAWING D133340-D-003

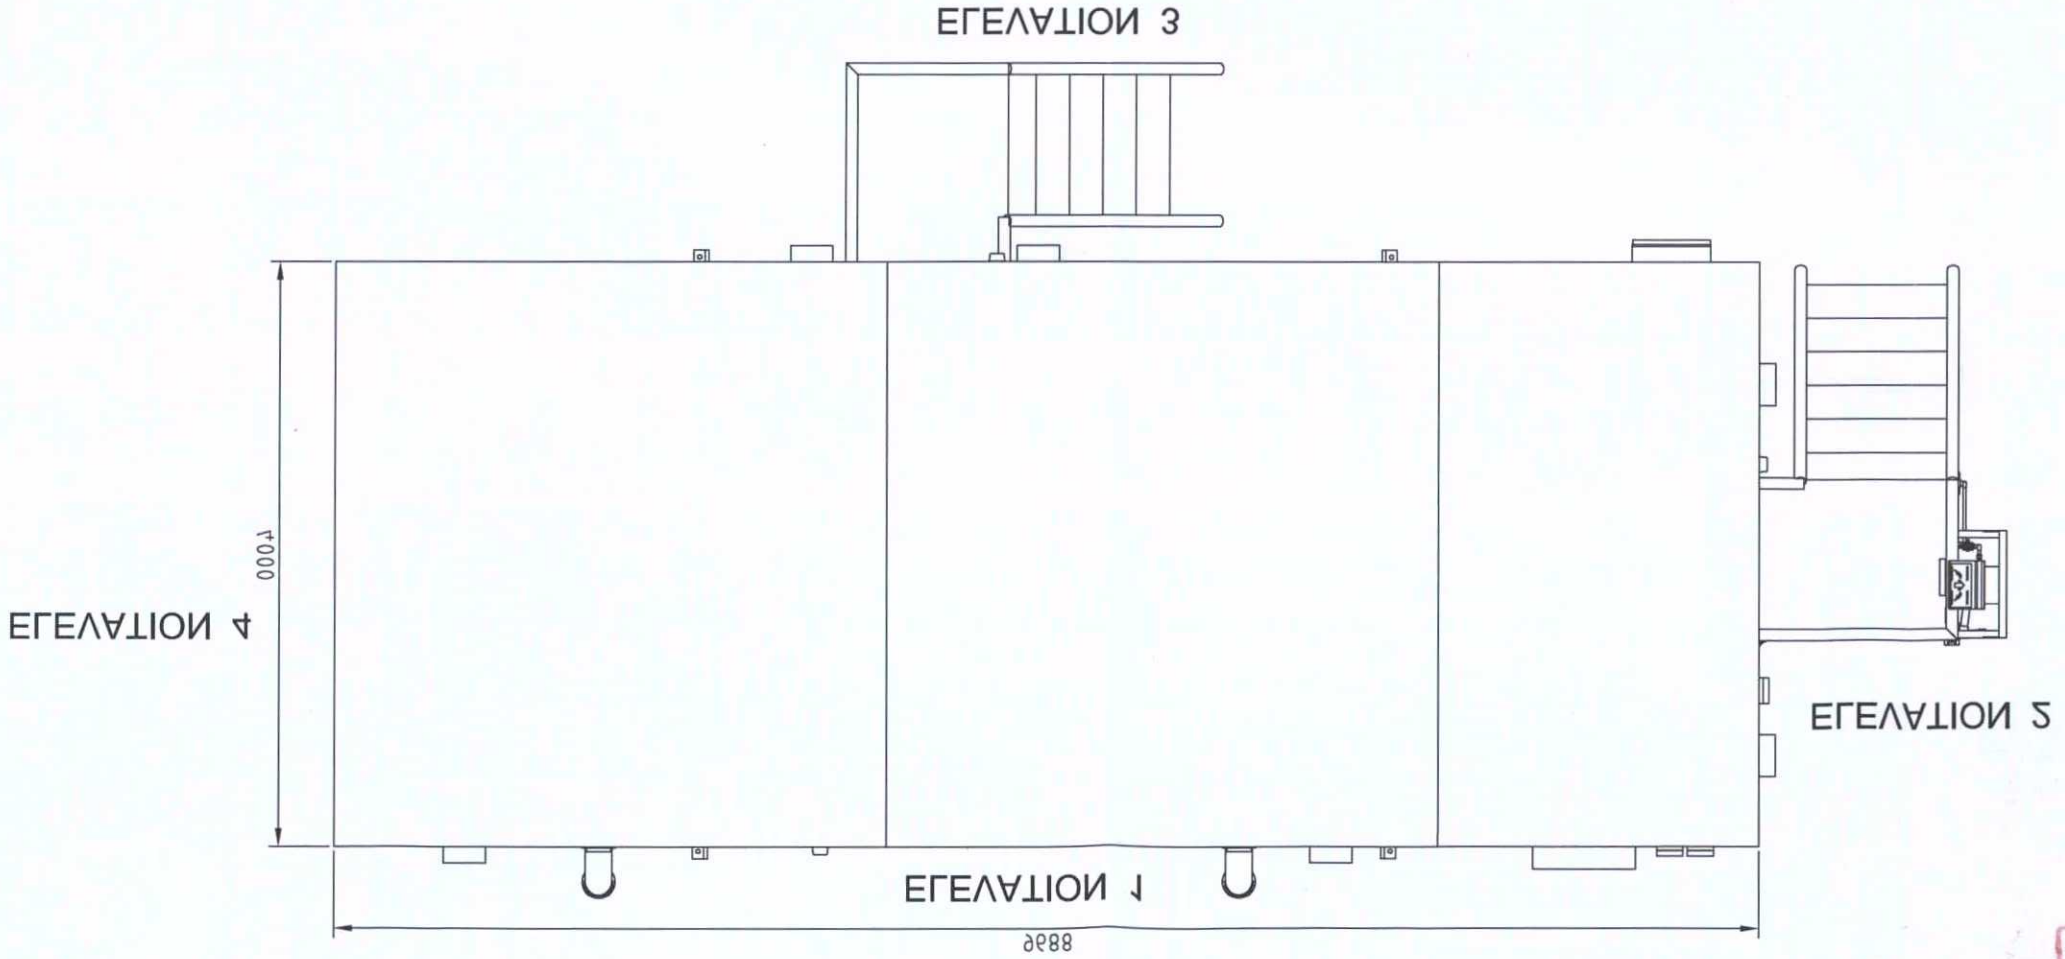

BOROUGH OF WORTHING
DEPOSITED 14.4.11
TP. REF. No.
WB 11 01&7/2011

T.P. OFFICE COPY