Drawn MNE	App DSM	Rev	www.nts-scottwilson.com
Scale at A3 : 1:100			
DJ333A0-D-003			

Drawing title

EAST WORTHING - WASTEWATER TREATMENT WORKS
TERRIC DOSING KIOSK
ELEVATIONS

SCALE 1:100


0 1 2 3 4 5 6 7 8 9 10m

NOTES

1. ALL DIMENSIONS ARE IN MILLIMETRES
   UNLESS OTHERWISE SHOWN.
2. FOR ELEVATION LOCATION REFER TO DRAWING
   DJ333A0-D-003


ELEVATION 3

SCALE 1:100

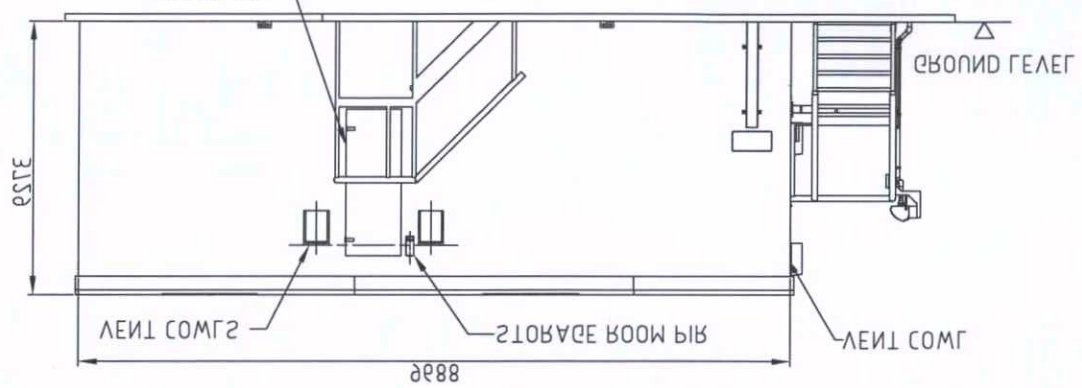


ELEVATION 4

SCALE 1:100

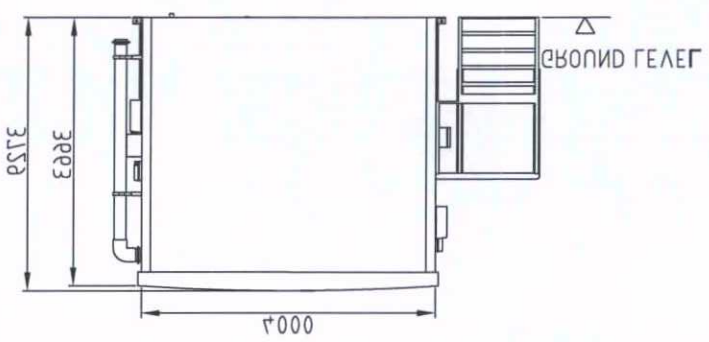


ELEVATION 1

SCALE 1:100

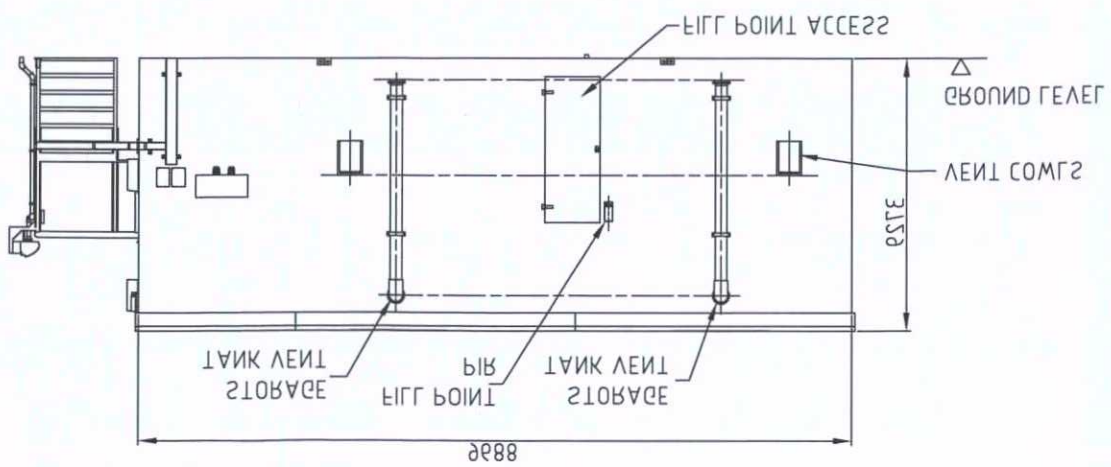

ELEVATION 2

SCALE 1:100

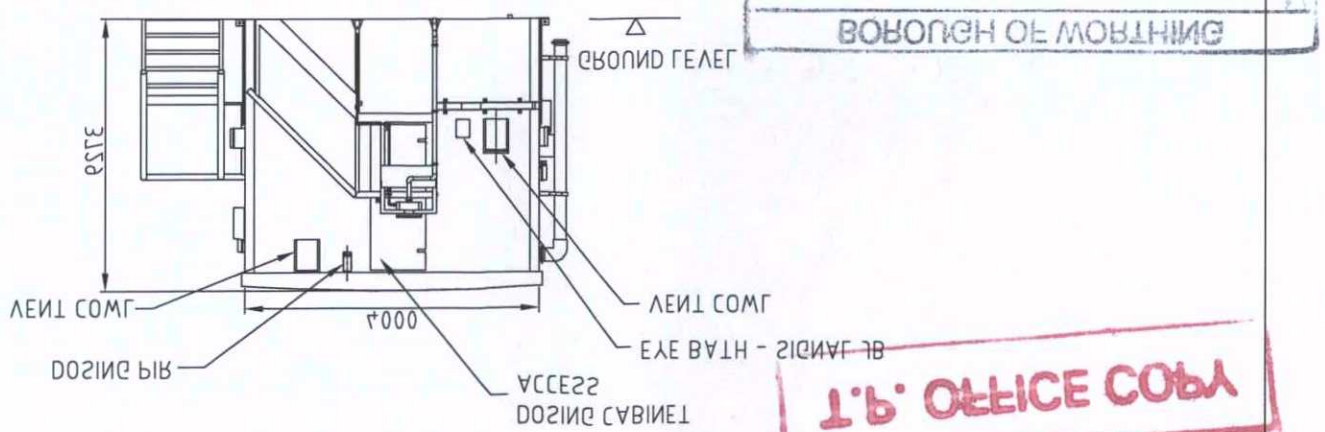

MB1 11 Oct 11
TP. REF. NO.
DEPOSITED 14.11.11
BOROUGH OF WORTHING

T.P. OFFICE COPY