

Proposed North Elevation

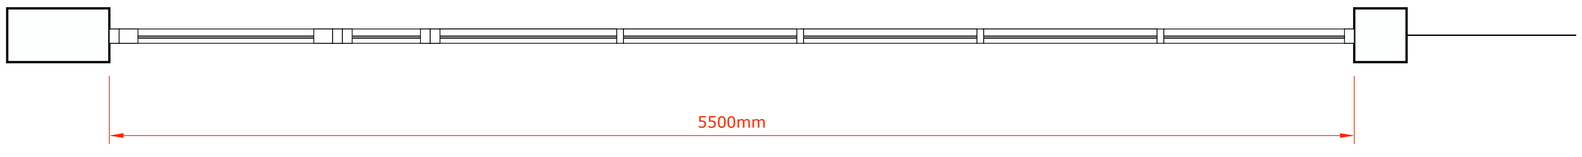

Proposed Plan

Proposed Elevation + Plan

General Notes

Do not scale dimensions from this drawing, unless for Planning purposes.
The Contractor is responsible for checking all dimensions on site prior to commencement of the works.
This drawing is to be read in conjunction with the specification.
This Drawing is not intended for construction use and is subject to further change.

FreshAir - Mr Morgan, 4 Downlands Parade, Upper Brighton Road, BN14 9JH, Worthing, West Sussex

00 0.5m 1m 1.5 m 2m

Scale 1-20 on A2

N