

FRONT WEST

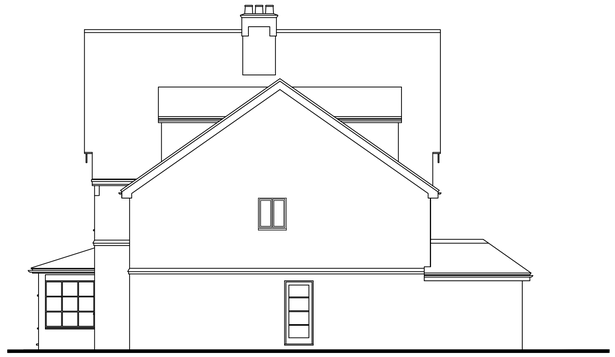

SIDE SOUTH

EXISTING
ELEVATIONS
Scale 1:100

0m 5m 10m

Scale Bar – 1:100



REAR EAST



SIDE NORTH



EXISTING
GROUND FLOOR PLAN
Scale 1:100

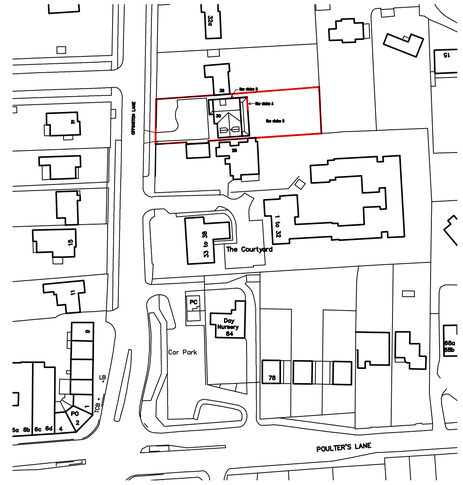

LOCATION PLAN
Scale 1:1250

0m 10m 20m 30m 40m 50m

Scale Bar – 1:1250

Information supplied based on Promap.
All dimensions and distances subject to
an accurate site survey being undertaken.

No dimensions to be scaled from drawing except for planning purposes.

The contractor should check all dimensions on site.

It is the contractors responsibility to ensure compliance with Building Regulations.

C.D.M. Regs. 2015. The Client is advised of his responsibilities to appoint a Planning Supervisor under these Regs. All works to comply with the C.D.M. Regs. 2015.

The Party Wall Act. 1996 The property owner is advised of the requirements of the Act, & the requirement to serve a Party Wall Notice on any adjoining owners as required under the act.

REVISIONS:

A. 27.06.23 West elevation updated.

ADCS
Architectural Design
Computer Services
30 Foxley Lane
Worthing
West Sussex
BN13 3AD
Tel: 01903 260701
E-mail:
adcs@sky.com

Client
MR J. RYAN

Project
ALTERATIONS TO FLAT NO.1
SHEEN COURT, 30 OFFINGTON LANE
WORTHING
WEST SUSSEX BN14 9RT

Drawing
EXISTING
FLOOR PLANS & ELEVATIONS

Scale	Date	Drawn
1:100	20.06.23	TP

Drawing No. 1582/P01 Revision A