

FRONT WEST

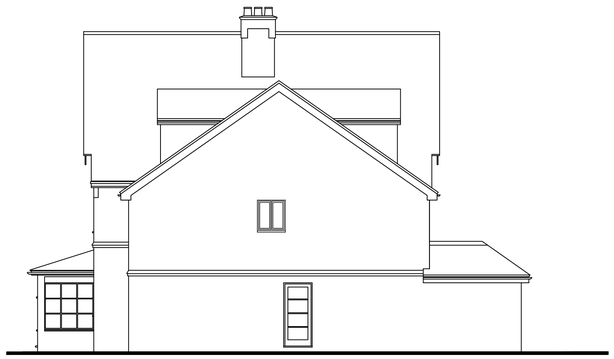

SIDE SOUTH

PROPOSED ELEVATIONS

Scale 1:100

0m 5m 10m

Scale Bar – 1:100



REAR EAST

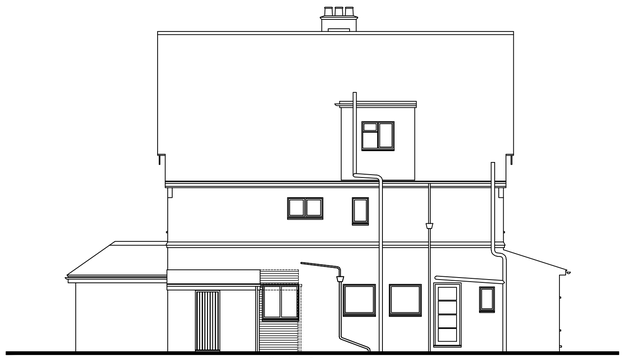

SIDE NORTH

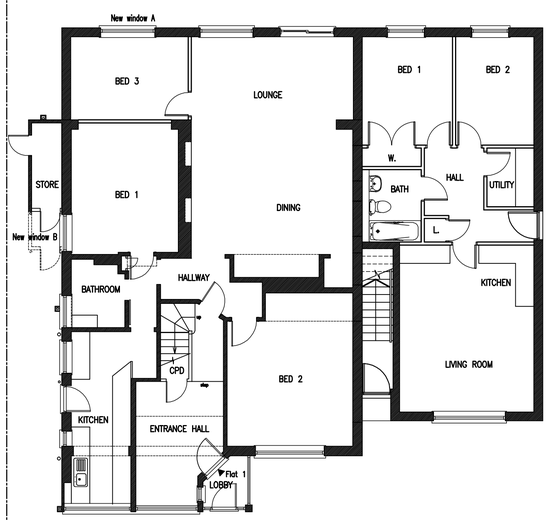

PROPOSED GROUND FLOOR PLAN

Scale 1:100

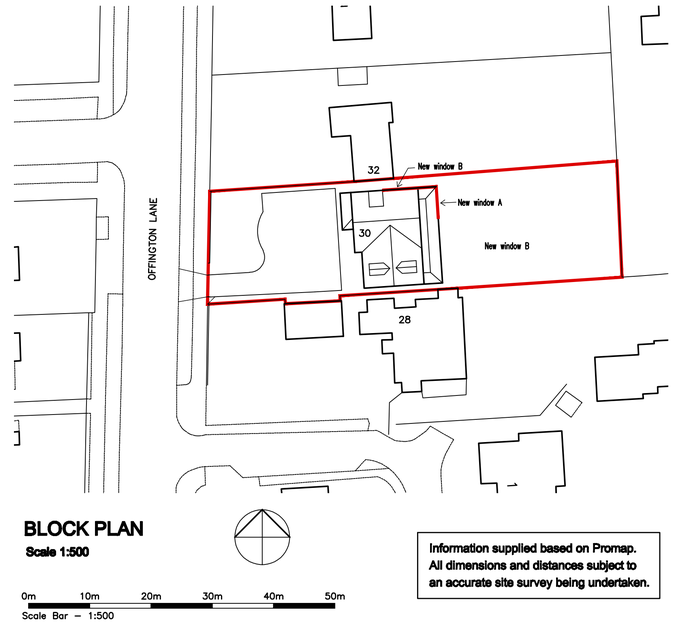

BLOCK PLAN

Scale 1:500

0m 10m 20m 30m 40m 50m

Scale Bar – 1:500

Information supplied based on Promap.
All dimensions and distances subject to an accurate site survey being undertaken.

SCHEDULE OF MATERIALS

WALLS - NEW BRICKWORK & MORTAR TO MATCH EXISTING

WINDOWS - NEW UPVC SIDE CASEMENT WINDOWS
COLOUR WHITE

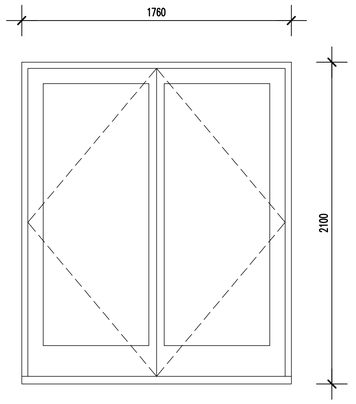

Existing Rear Double Doors

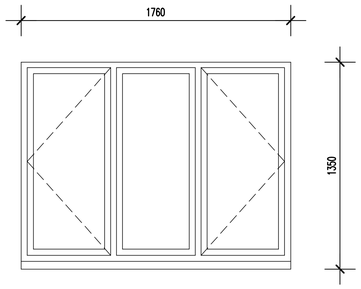

New window A

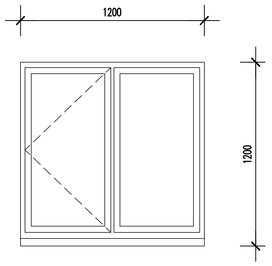

New window B

WINDOW & DOOR DETAILS

Scale 1:20

0m 5m

Scale Bar - 1:20

No dimensions to be scaled from drawing except for planning purposes.

The contractor should check all dimensions on site.

It is the contractors responsibility to ensure compliance with Building Regulations.

C.D.M. Regs. 2015. The Client is advised of his responsibilities to appoint a Planning Supervisor under these Regs. All works to comply with the C.D.M. Regs. 2015.

The Party Wall Act. 1996 The property owner is advised of the requirements of the Act, & the requirement to serve a Party Wall Notice on any adjoining owners as required under the act.

REVISIONS:

A. 27.06.23 Block plan updated. Window & door details added.

ADCS
Architectural Design
Computer Services

30 Foxley Lane
Worthing
West Sussex
BN13 3AD
Tel: 01903 260701
E-mail:
adcs@sky.com

Client

MR J. RYAN

Project ALTERATIONS TO FLAT NO.1
SHEEN COURT, 30 OFFINGTON LANE
WORTHING
WEST SUSSEX BN14 9RT

Drawing

PROPOSED
FLOOR PLANS & ELEVATIONS

Scale	Date	Drawn
1:100	20.06.23	TP

Drawing No. 1582/P02 **Revision** A