ADUR & WORTHING PLANNING SERVICES	
PLAN	AWDM/ 0941/12
DATE VALID	0 1 AUG 2012

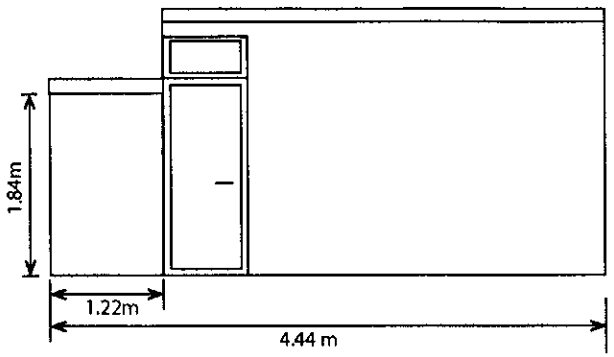

Extension North Elevation

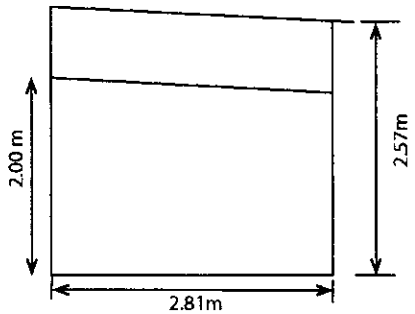

Extension East Elevation

MATERIALS USED IN EXTENSION
Concrete Base
DPC membrane
Treated Timber stud walling
Exterior Plywood
Twinwall Polycarbonate Sheet roofing
Aluminium Universal Glazing Bars
UPVC Guttering
Hardwood Exterior Timber door
Polycarbonate Door light

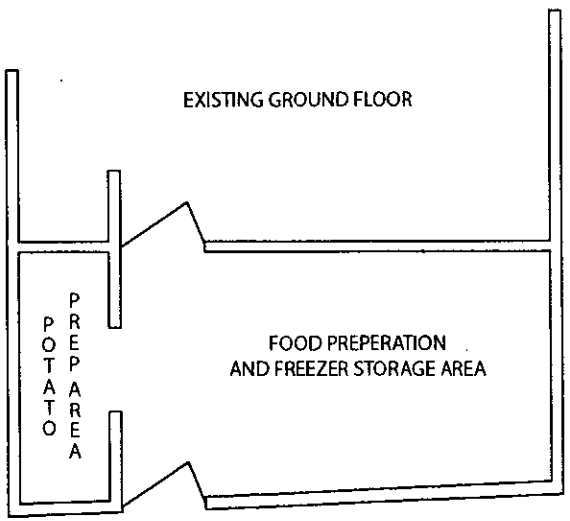

Extension Floor Plan

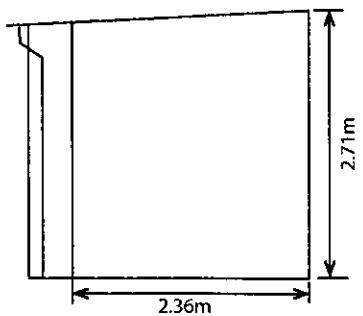

Extension West Elevation

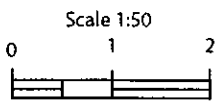

PLANS FOR FOOD PREPERATION AREA EXTENSION AT THE FOUR SEASON TAKEAWAY, 78-80 CRABTREE LANE, LANCING, BN15 9PJ SHEET 1 of 2

DRAWING ISSUE 1 ---DRAWN BY A KERSHAW-- SCALE 1:50