Client	Brighton & Hove Albion FC
Project	New Training Ground
Drawing title	Indoor Hall Elevation - Existing and Proposed

Revisions			
P1	05.03.2014	For Planning	KM

London
1 James Street
London W1U 1DR
T +44(0)20 7907 5555
F +44(0)20 7907 5599

Sevenoaks
7 Bligh's Walk
Sevenoaks TN13 1DB
T +44(0)1732 456 787
F +44(0)20 7907 5599

All rights reserved. K22 asserts its rights under the Copyright, Designs and Patents Act 1988 (Unless otherwise agreed in writing).

Electronic drawings only to be used for information and planning. Do not scale drawings.
All dimensions are in millimetres unless otherwise stated. All dimensions shall be checked on site prior to works commencing. Any discrepancies shall be reported to K22.

Scale at A3	1:250	Revision	P1
Project number	1051	Drawing number	04
		Checked by	DD
		Date checked	05\03\2014
Drawn by	KM	Date drawn	05\03\2014
File reference	P:\0424\K\2C\Planning		

K22

PLANNING

05 ELEVATION

INDOOR HALL ELEVATION - PROPOSED 1:250


-



04 ELEVATION

INDOOR HALL ELEVATION - EXISTING 1:250

-

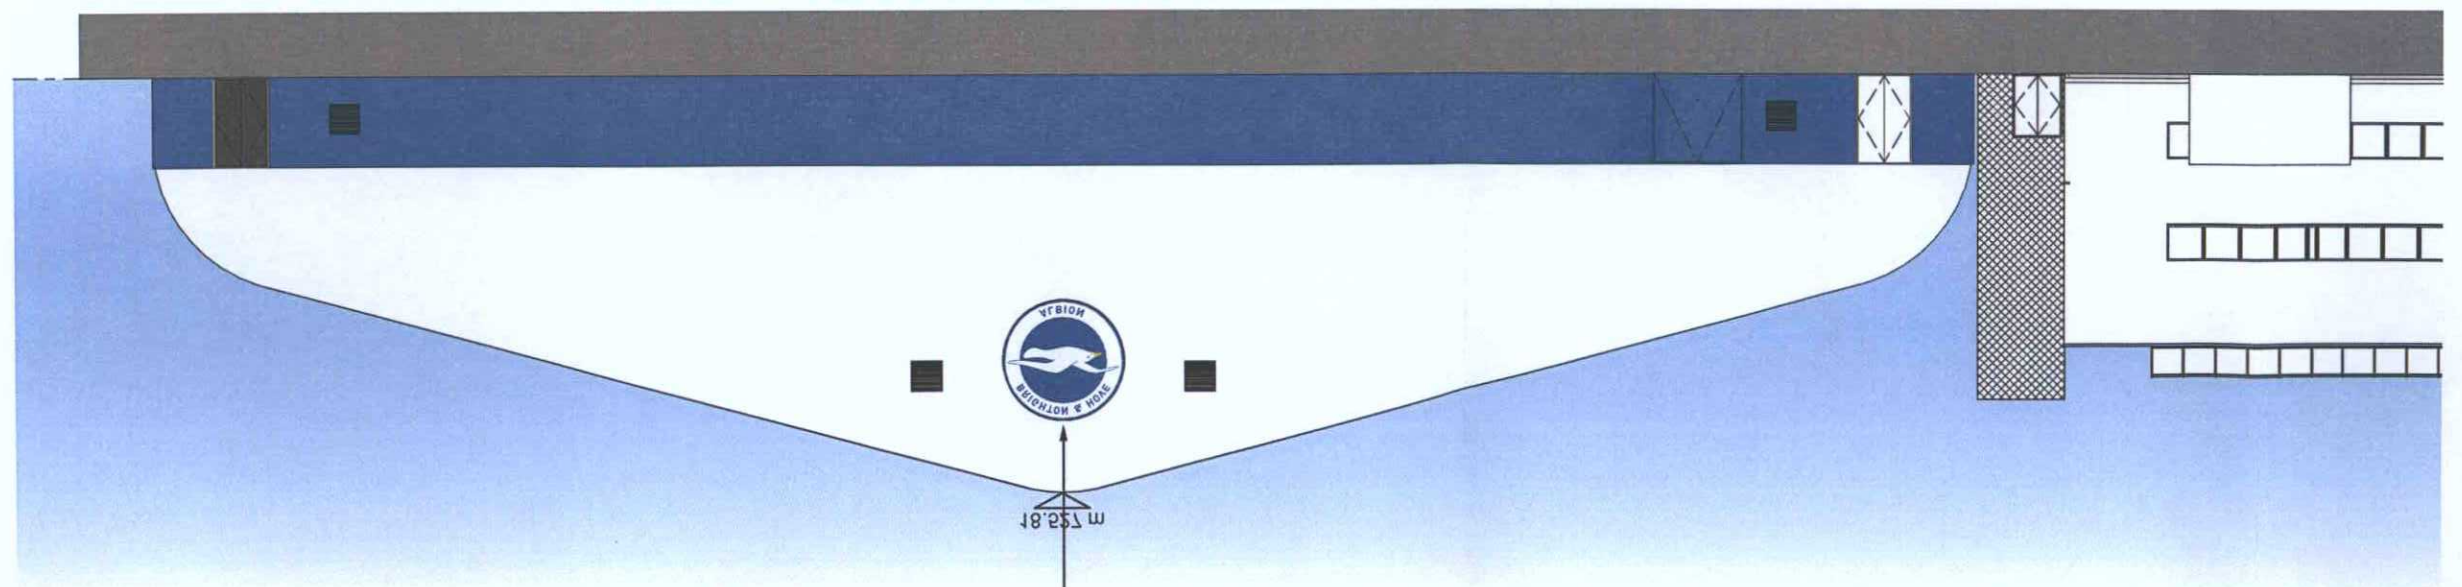

PLANNING SERVICES	
PLAN	WMDM\ 0424\K\2C\Planning
VALID DATE	- 8 JUL 2014

Notes:
1. Contractor to check all dimensions on site and notify of any discrepancies for approval.
2. Contractor to provide samples and test swatches for approval prior to manufacture.
All linings to be concealed.
3. Sign locations shown are not to scale
4. Exact location of all external signs to be confirmed and coordinated with external landscaping layouts.