Notes:
1. Contractor to check all dimensions on site and notify of any discrepancies for approval.
2. Contractor to provide samples and test swatches for approval prior to manufacture. All fixings to be concealed.
3. Sign locations shown are not to scale
4. Exact location of all external signs to be confirmed and coordinated with external landscaping layouts.

ADUR & WORTHING
PLANNING SERVICES

PLAN	AWDM/ 0929/14
DATE VALID	- 8 JUL 2014

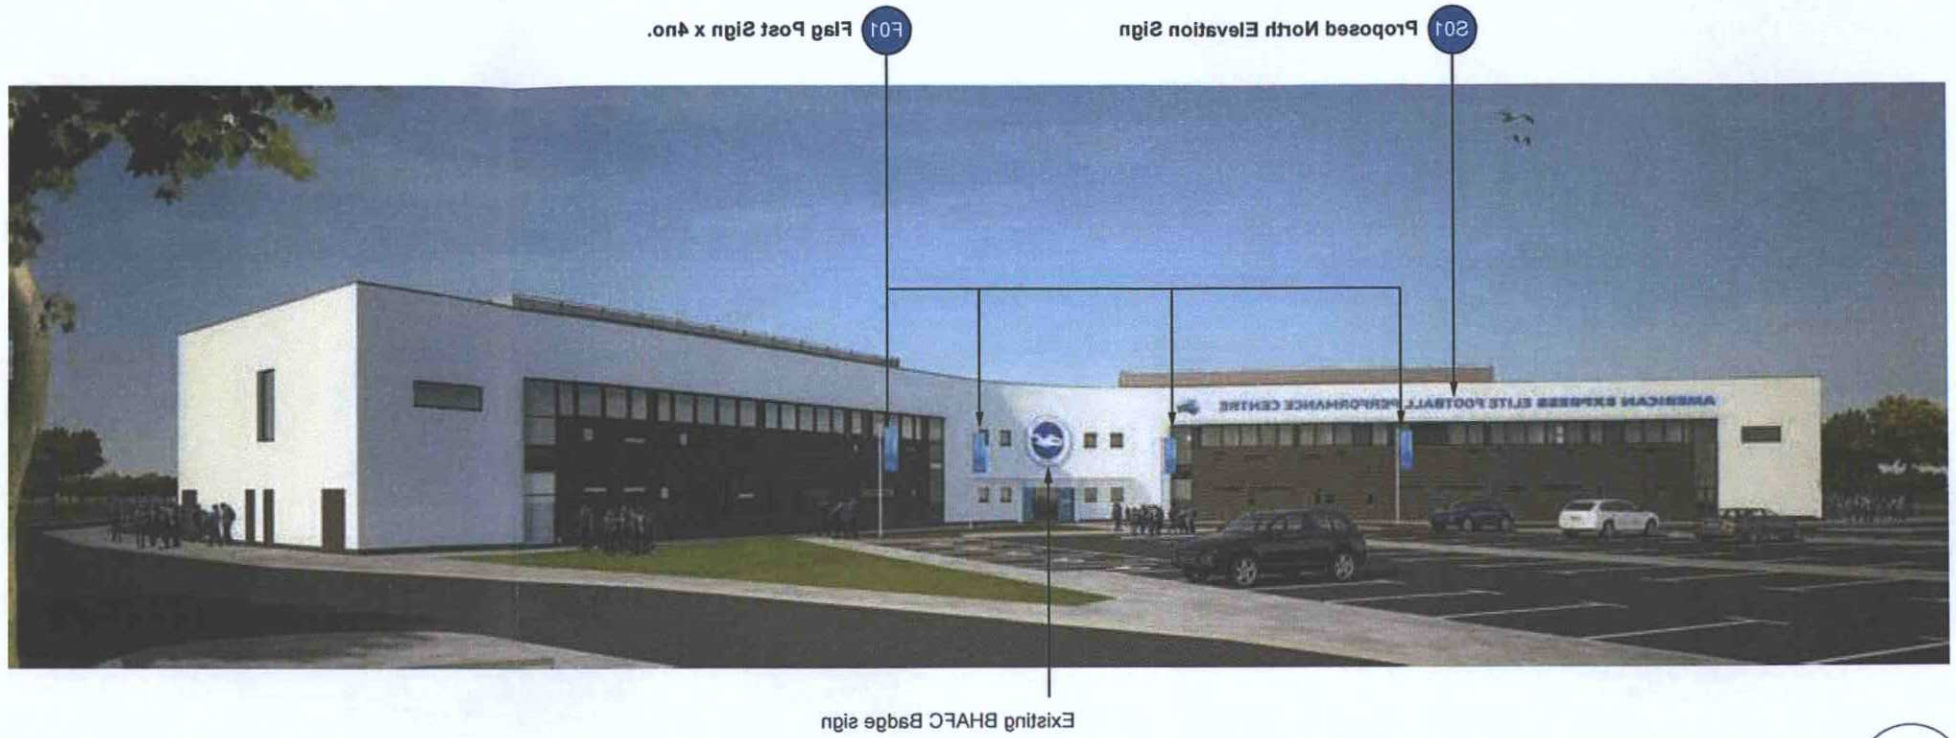

01 DAY MONTAGE - S01 and F01
NORTH ELEVATION - PROPOSED NTS



02 NIGHT MONTAGE - S01 and F01
NORTH ELEVATION - PROPOSED NTS

Client
Brighton & Hove Albion FC

Project
New Training Ground

Drawing title
North Elevation Sign S01 and Flag Post Sign F01 Montages

Revisions

P1	02.07.2014	For Planning	KM

London
1 James Street
London W1U 1DR
T +44(0)20 7907 2222
F +44(0)20 7907 2299

Sevenoaks
7 Bligh's Walk
Sevenoaks TN13 1DB
T +44(0)20 7907 2222
F +44(0)1732 467 841

All rights reserved. KSS asserts its rights under the Copyright, Designs and Patents Act 1988 (Unless otherwise agreed in writing).

~~Figured dimensions only are to be taken from this drawing. Do not scale this drawing.~~ All dimensions are in millimeters unless otherwise stated. All dimensions shall be checked on site prior to works commencing. Any discrepancies shall be reported to KSS.

PLANNING

KSS

File reference	P/09454/X/SG/Planning
Drawn by	KM
Date drawn	June 2014
Checked by	DD
Date checked	02/07/2014
Scale at A3	NTS
Project number	10513
Drawing number	6012
Revision	P1