18/06/2020 REV 1

UK Planning Maps

Map data

95 Western Road, Sompting, Lancing, BN15 9TL

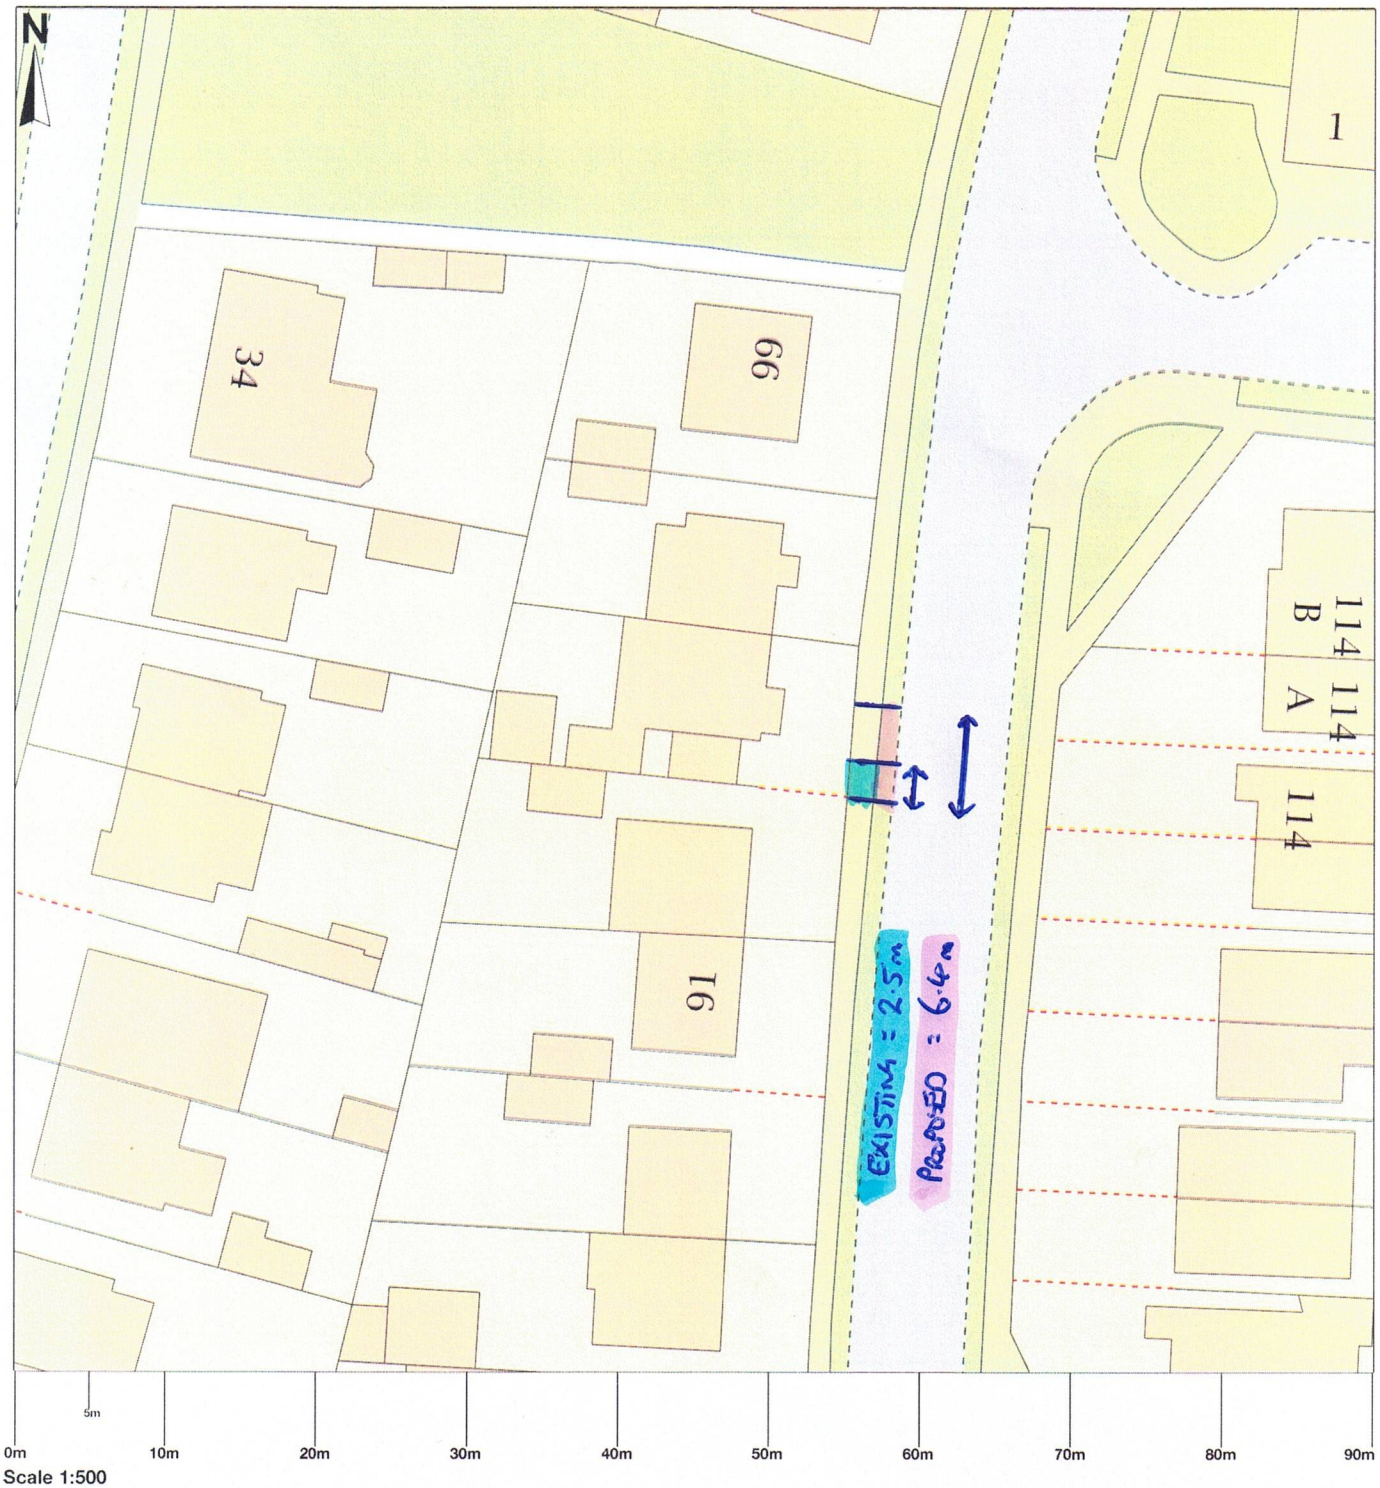

Map area bounded by: 516897,104272 516987,104362. Produced on 12 June 2020 from the OS National Geographic Database. Reproduction in whole or part is prohibited without the prior permission of Ordnance Survey. © Crown copyright 2020. Supplied by UKPlanningMaps.com a licensed OS partner (100054135). Unique plan reference: b90buk/466569/633033