

DO NOT SCALE FROM THIS DRAWING

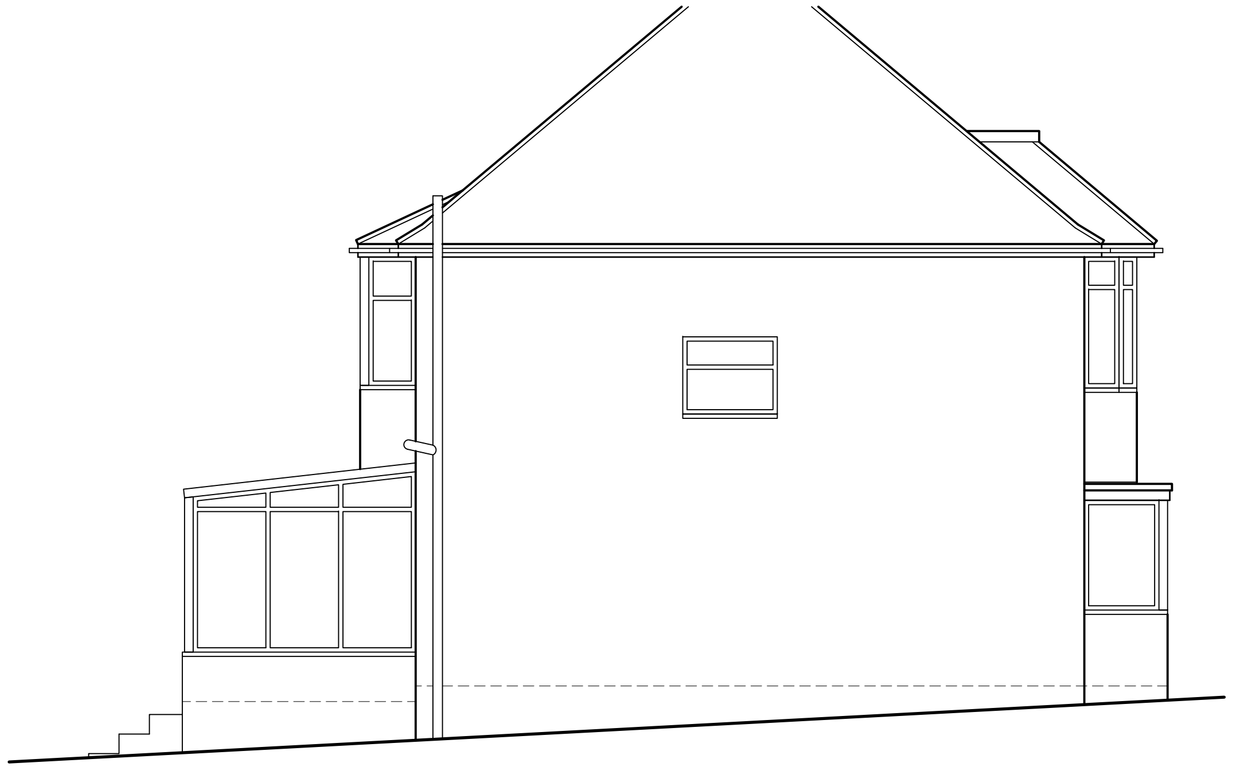


East Elevation




South Elevation

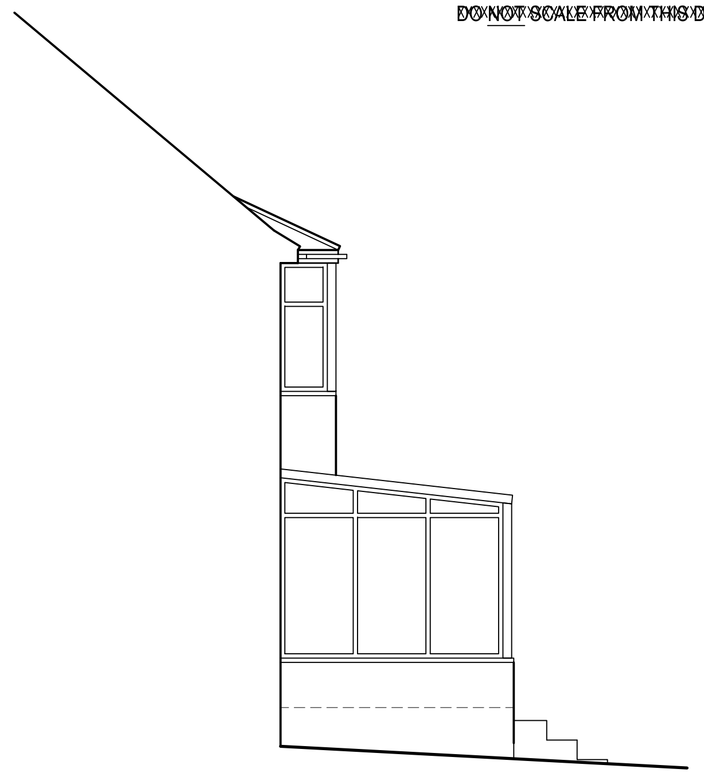

West Elevation

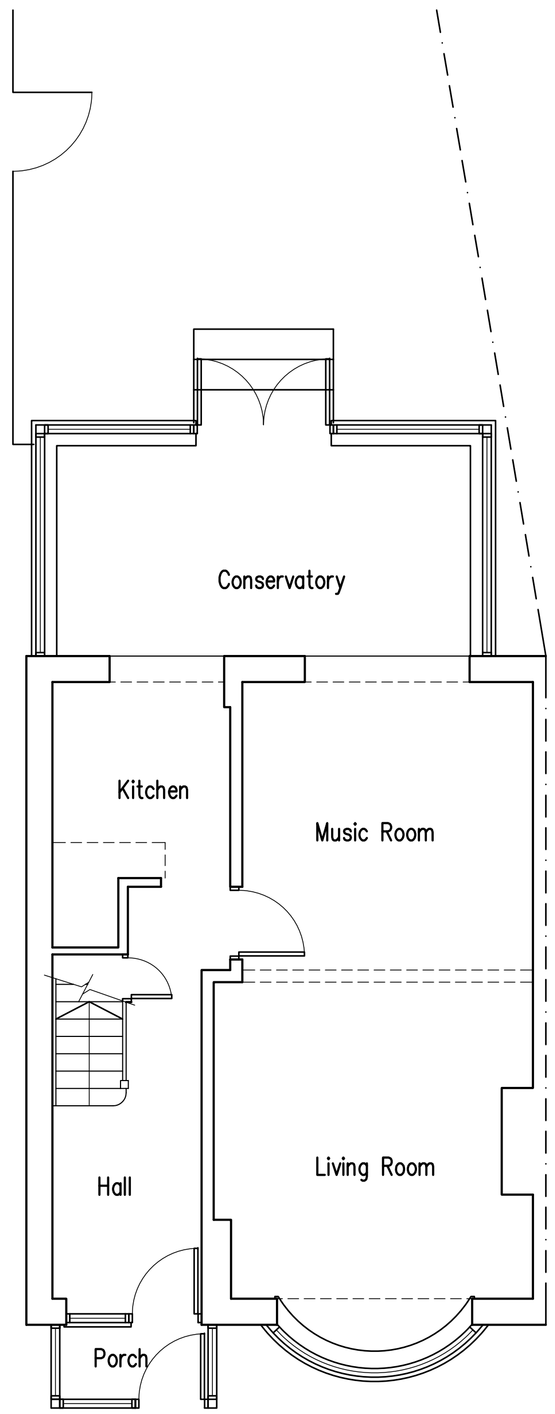


Ground Floor Plan

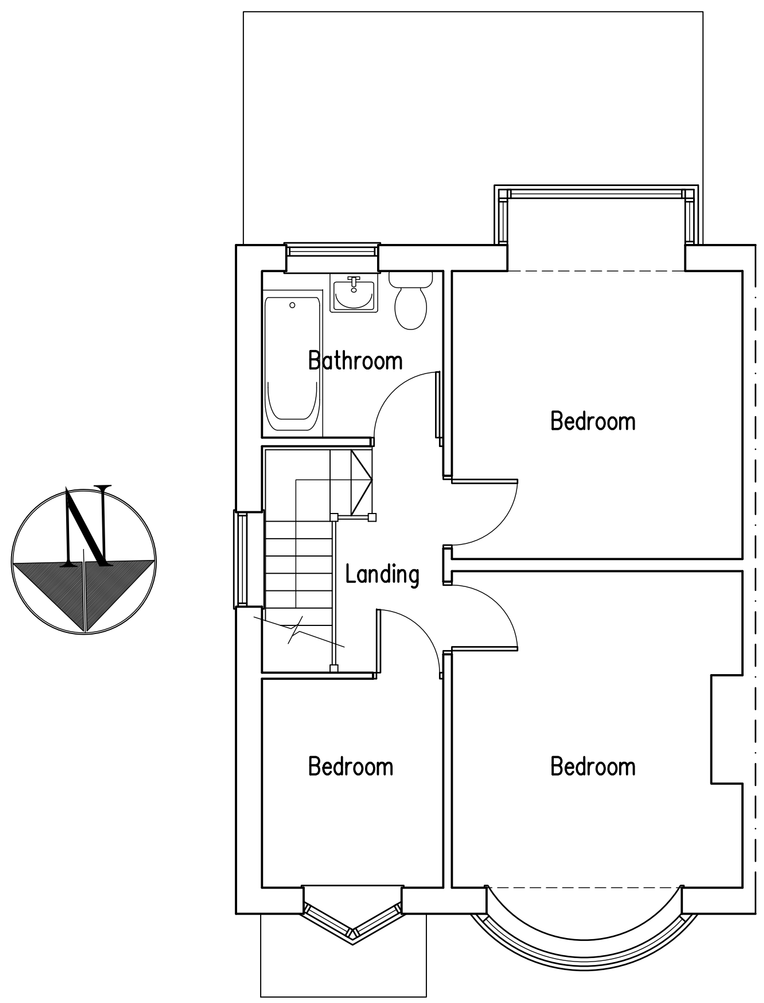


First Floor Plan

Location Plan 1:1250

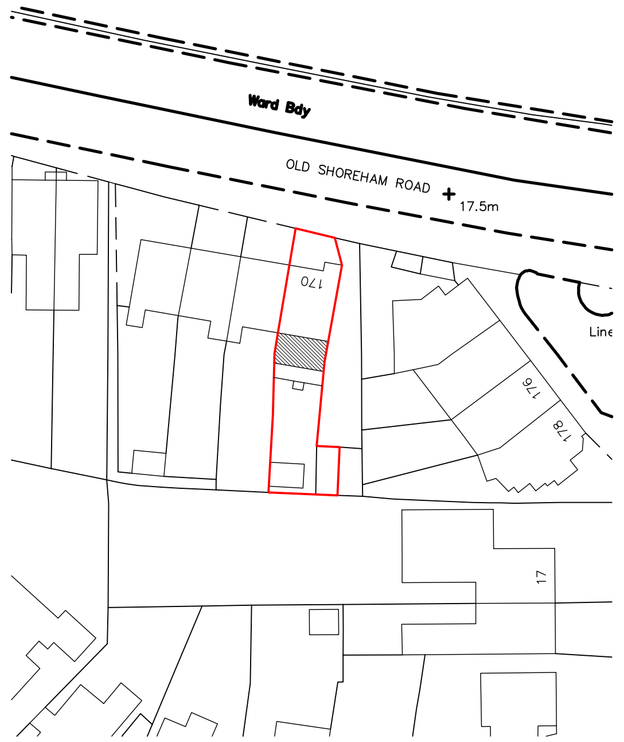

Block Plan 1:500

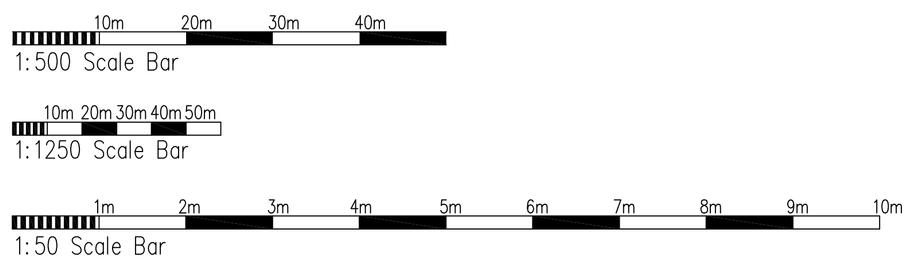

Proposed Single Storey Rear Extension & Internal Alterations at: 170 Old Shoreham Road, Southwick BN42 4HU

rja Planning & Building Consultants Ltd.
1st Floor
10 High Street
Shoreham-By-Sea
West Sussex BN43 5DA
t: 01273 467297 mob: 07971 375739
e: rex@rjapbc.co.uk web: www.rjapbc.co.uk

Chartered Institute of Architectural Technologists

PROJECT: 170 Old Shoreham Road, SouthwickBN42 4HU		
DRAWING TITLE: Existing Floor Plans & Elevations		
CLIENT: Mr & Mrs P. Beverton	DWG NO: 21847-01	REVISION:
SCALE: 1:50 @ A1	DATE: 14.06.21	DRAWN: rex