

01/101 Block Plan
Scale: 1:500

1:500 SCALE BAR

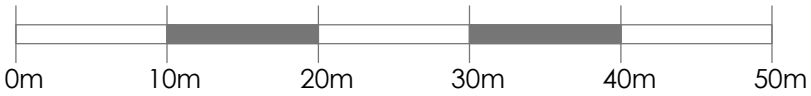

N

Notes

- boundary Line
- proposed raised decking
- proposed extension

Rev	Date & Notes	Issued
P1	12.09.2023 Planning issue	NF

jnf architecture limited
studio@jnfarchitecture.co.uk
www.jnfarchitecture.co.uk
01273 937537

project

7 Vale Drive
Worthing
BN14 0DD

drawing name

Block Plan

dwg no.			rev
2135-JNF-XX-ZZ-DR-A-101-P1			
scale	size	drwn	chkd
Multi	A4	NF	NF

status	suitability
Planning	S2