Flat 33, 7th Floor, Seabright, West Worthing. BN11 3QS

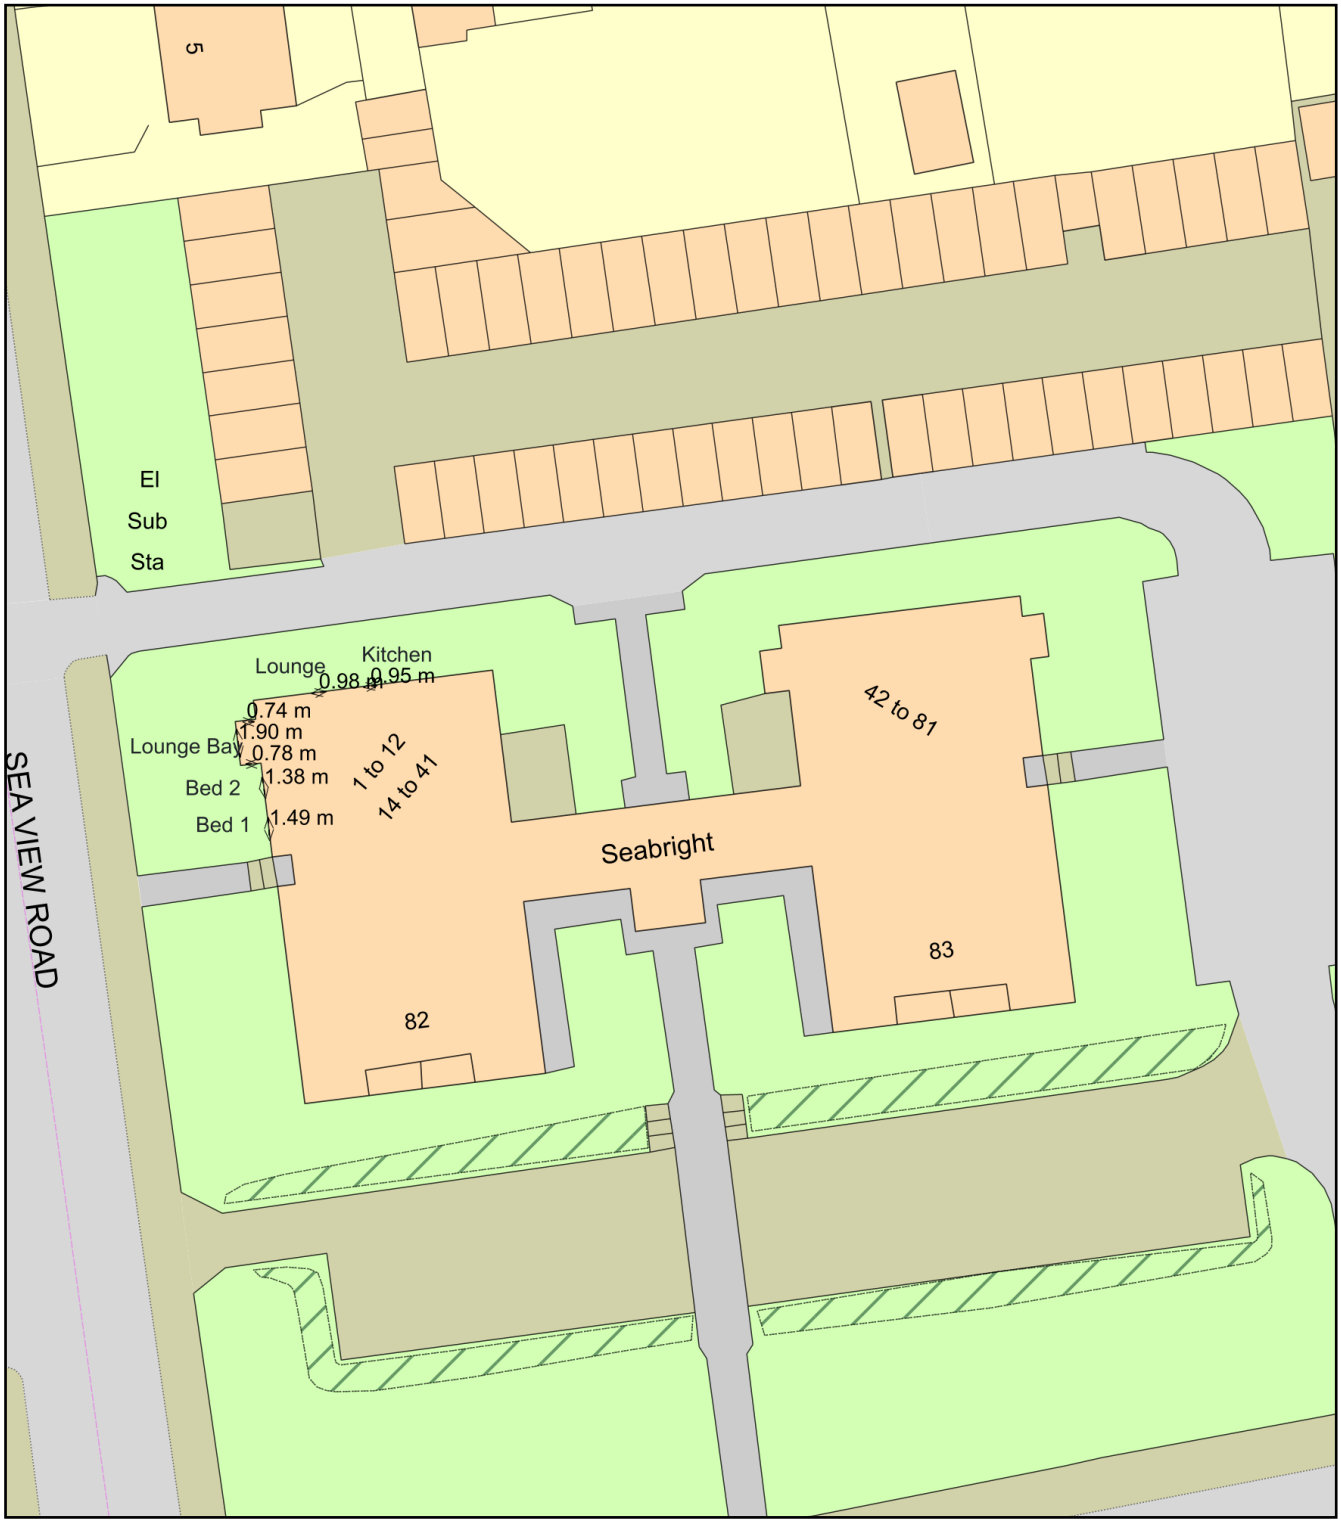

0 20

Metres

N

ReQuestaPlan

Plan Produced for: Clair Sadler

Date Produced: 19 Aug 2025

Plan Reference Number: TQRQM25231205213282

Scale: 1:500 @ A4

© Crown copyright and database rights 2025 OS 100042766