Flat 33, 7th Floor, Seabright, West Worthing. BN11 3QS

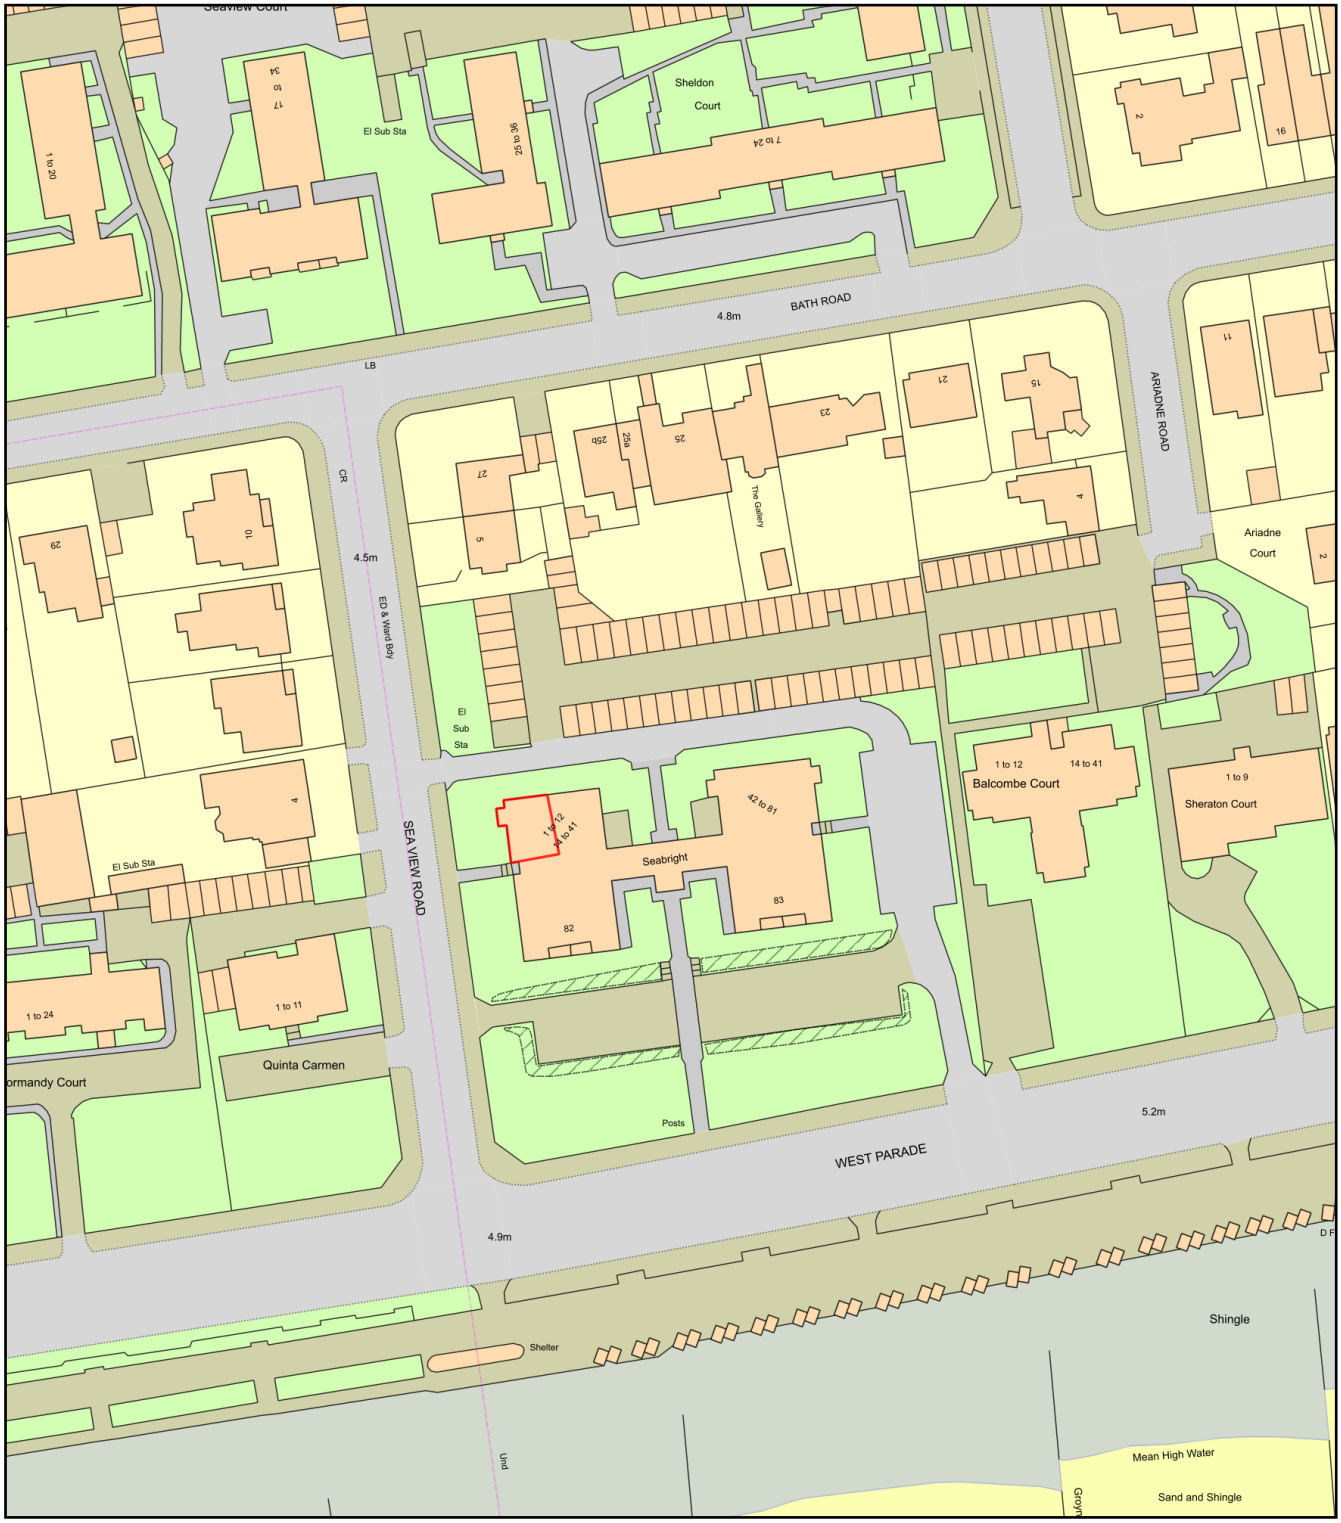

0 50

Metres

N

ReQuestaPlan

Plan Produced for:	Clair Sadler
Date Produced:	19 Aug 2025
Plan Reference Number:	TQRQM25231205017657
Scale:	1:1250 @ A4

© Crown copyright and database rights 2025 OS 100042766