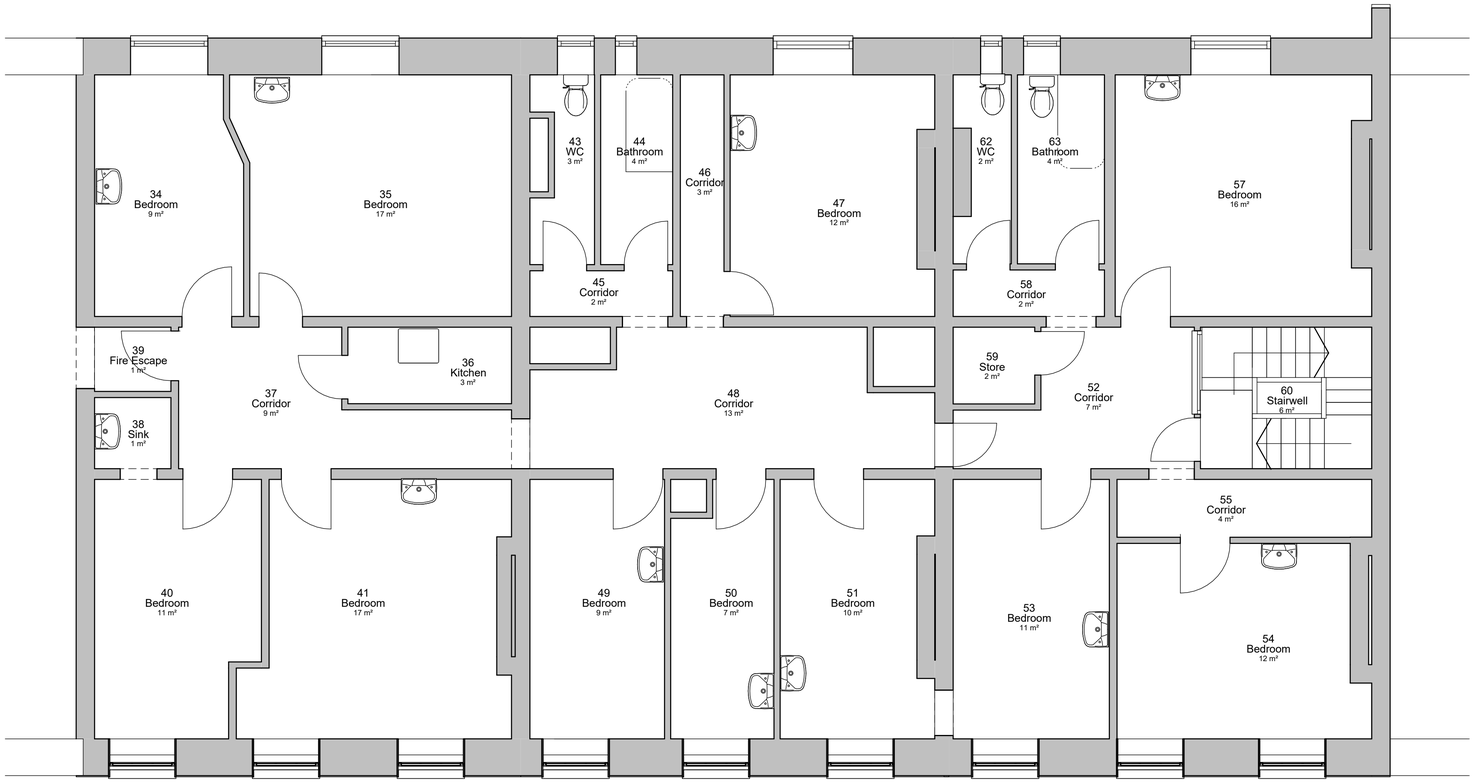


1 **2F**
1 : 50

0m 5m

N

Rev	Description	Date
A	Fixtures added	14/04/26
B	Scale Bar to all plans	14/05/26

CODE	SUITABILITY DESCRIPTION
STATUS	PURPOSE OF ISSUE

AUTODESK
www.autodesk.com/revit

PROJECT

THE STEYNE, Worthing. BN11 3DU

TITLE

Existing
Second Floor Plan

CLIENT

Mr J.Swei

DRAWN BY	CHECKED BY	DATE
Author	Checker	01/23/07

SCALE (@ A1)	PROJECT NUMBER
1 : 50	003-26

DRAWING NUMBER	REV
A103	B

19/10/2026 16:05:17