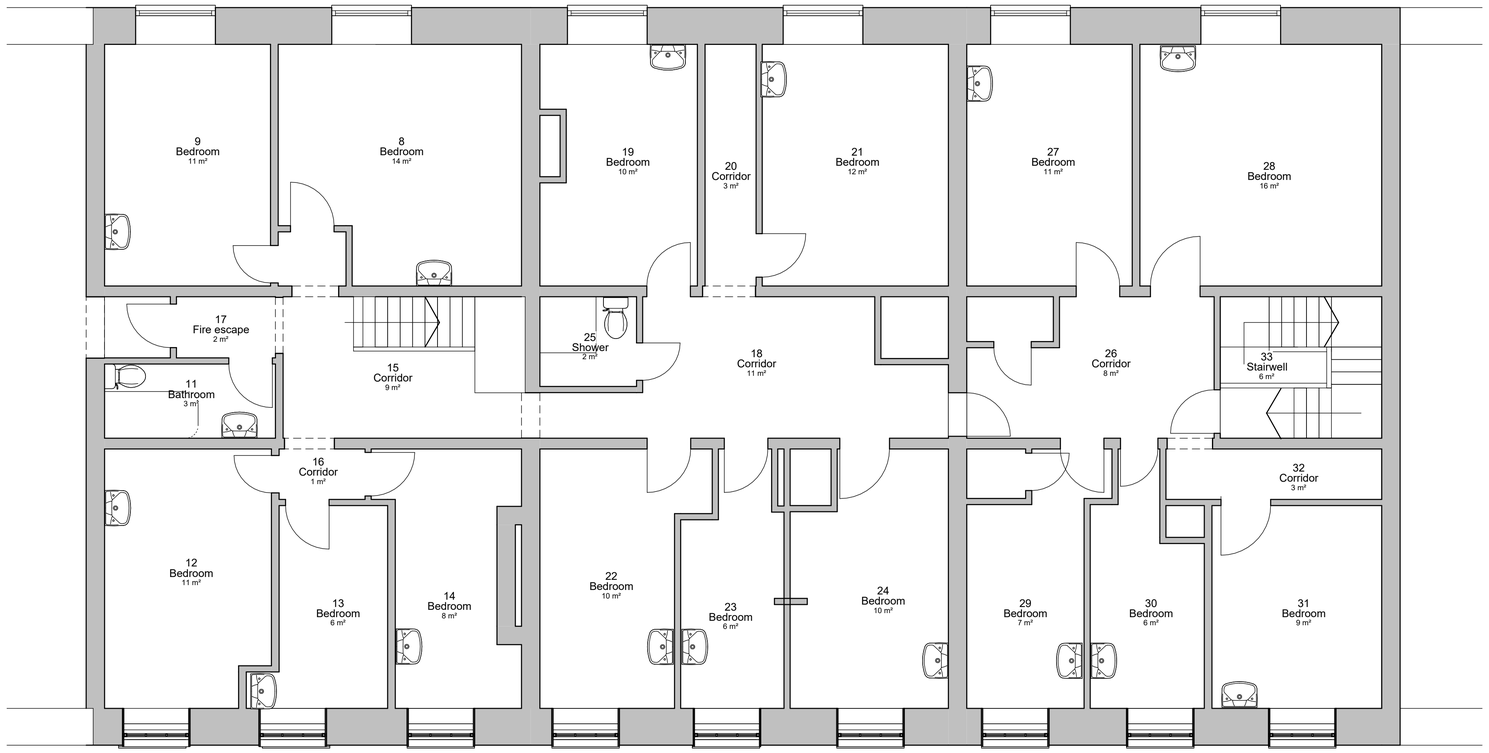



1 **3F**
1 : 50

0m 5m

N

| Rev | Description | Date |
|---|---|---|
| A | Fixtures added | 14/04/26 |
| B | Scale Bar to all plans | 14/05/26 |

| CODE | SUITABILITY DESCRIPTION |
|---|---|
| STATUS | PURPOSE OF ISSUE |

AUTODESK
www.autodesk.com/revit

PROJECT
THE STEYNE, Worthing. BN11 3DU

TITLE
Existing
Third Floor Plan

CLIENT
Mr J.Swei

| DRAWN BY | CHECKED BY | DATE |
|---|---|---|
| Author | Checker | 01/23/07 |

| SCALE (@ A1) | PROJECT NUMBER |
|---|---|
| 1 : 50 | 003-26 |

| DRAWING NUMBER | REV |
|---|---|
| A104 | B |

19/10/2026 16:05:18