sourced from OS Survey

Location Map

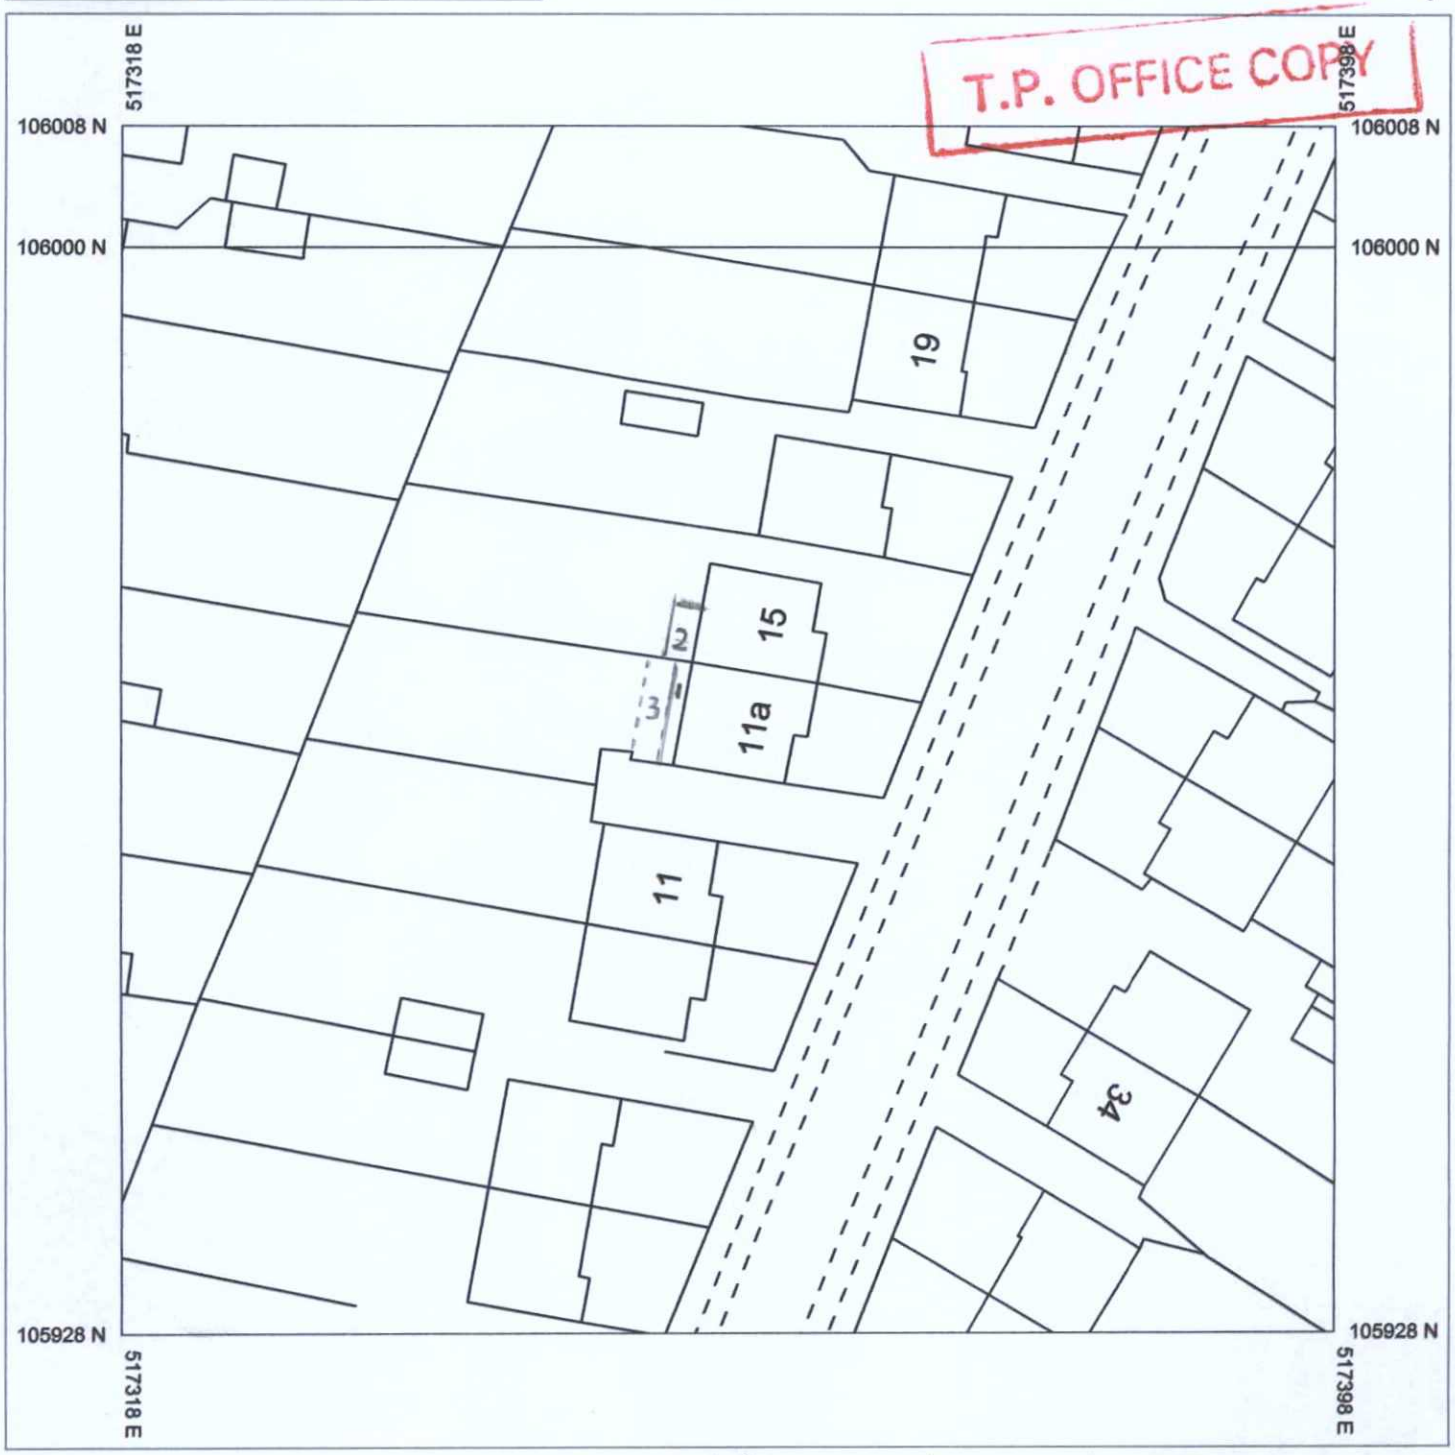

1) Extension to rear of my bungalow
2). Conservatory extension to neighbours bungalow
3). Proposed Conservatory to my bungalow.

0 8 16

Scale 1:500

Produced 18/04/2012 from the Ordnance Survey National Geographic Database and incorporating surveyed revision available at this date. © Crown Copyright 2012

Reproduction in whole or in part is prohibited without the prior permission of Ordnance Survey

Ordnance Survey and the OS Symbol are registered trademarks of Ordnance Survey, the national mapping agency of Great Britain.

The representation of a road, track or path is no evidence of a right of way.

The representation of features as lines is no evidence of a property boundary.

Supplied By: **Mail Boxes Etc Brighton**

Serial number: 001037277

Plot Centre Coordinates: 517358, 105968

ADUR & WORTHING PLANNING SERVICES

PLAN	AWDM/0958/12
DATE VALID	15 AUG 2012