PROPOSED LOCATION AND BLOCK PLANS

34 OLD FORT ROAD, SHOREHAM-BY-SEA, WEST SUSSEX BN43 5RJ

LOCATION PLAN
1:1250

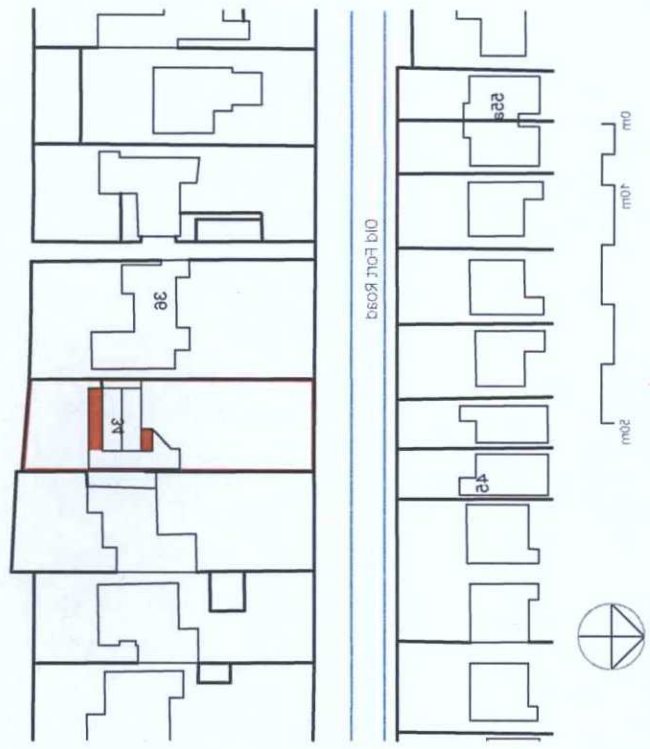

BLOCK PLAN
1:200

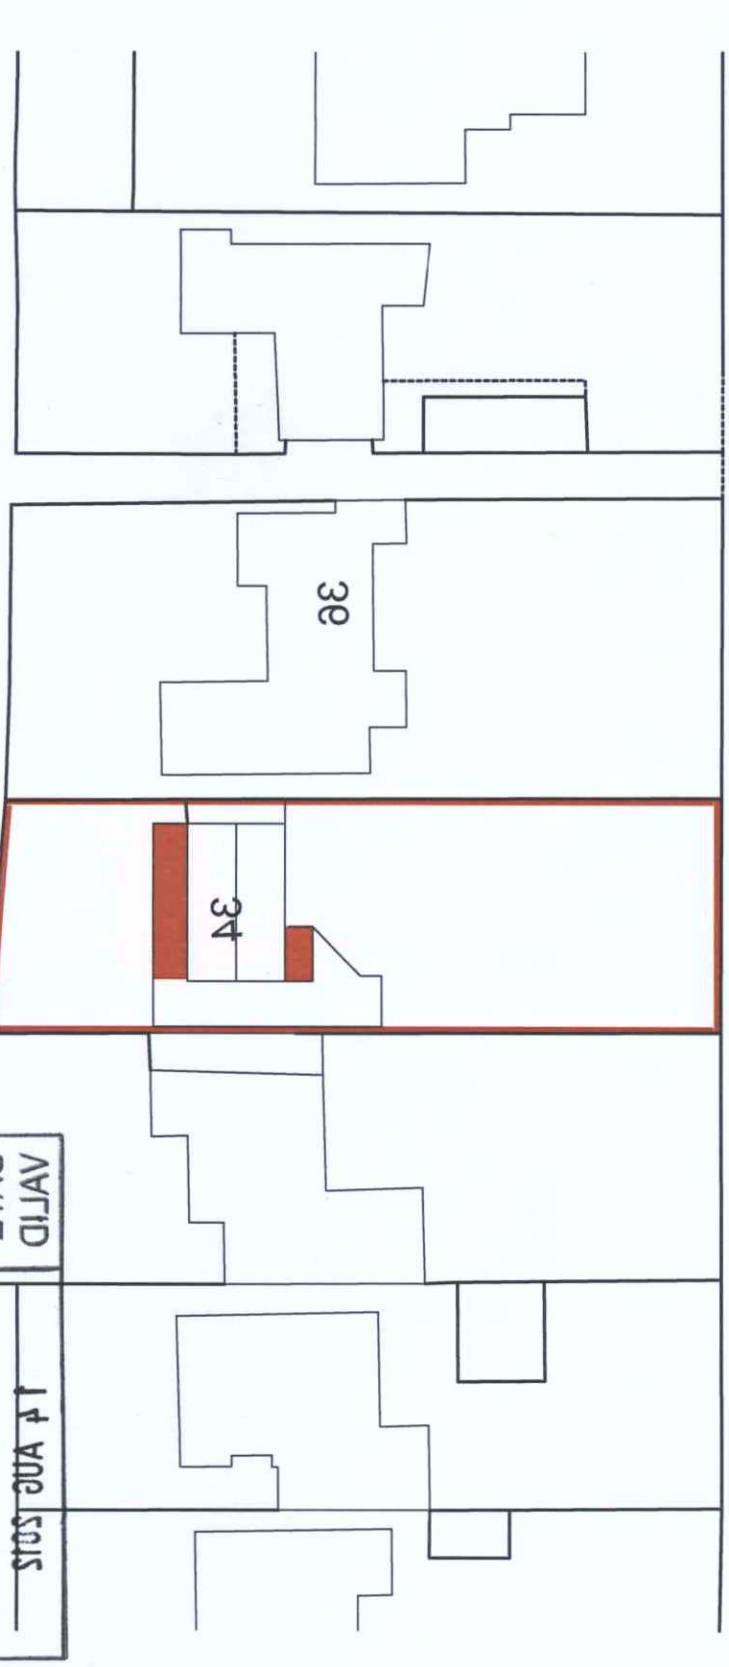

ADUR & WORTHING
PLANNING SERVICES
PLAN
AWDM/0932/12
DATE
VALID
14 AUG 2012
T.P. OFFICE COPY

op owen powell architects
17 Reigate Road Brighton SUSSEX BN1 5AJ
01273 69 66 55
op@owen-powell.com

1224/1/A	and @A3 1:500 @A3	June 2012