T.P. OFFICE COPY
ADUR & WORTHING PLANNING SERVICES
PLAN AWDM/0935/12
DATE VALID 14 AUG 2012

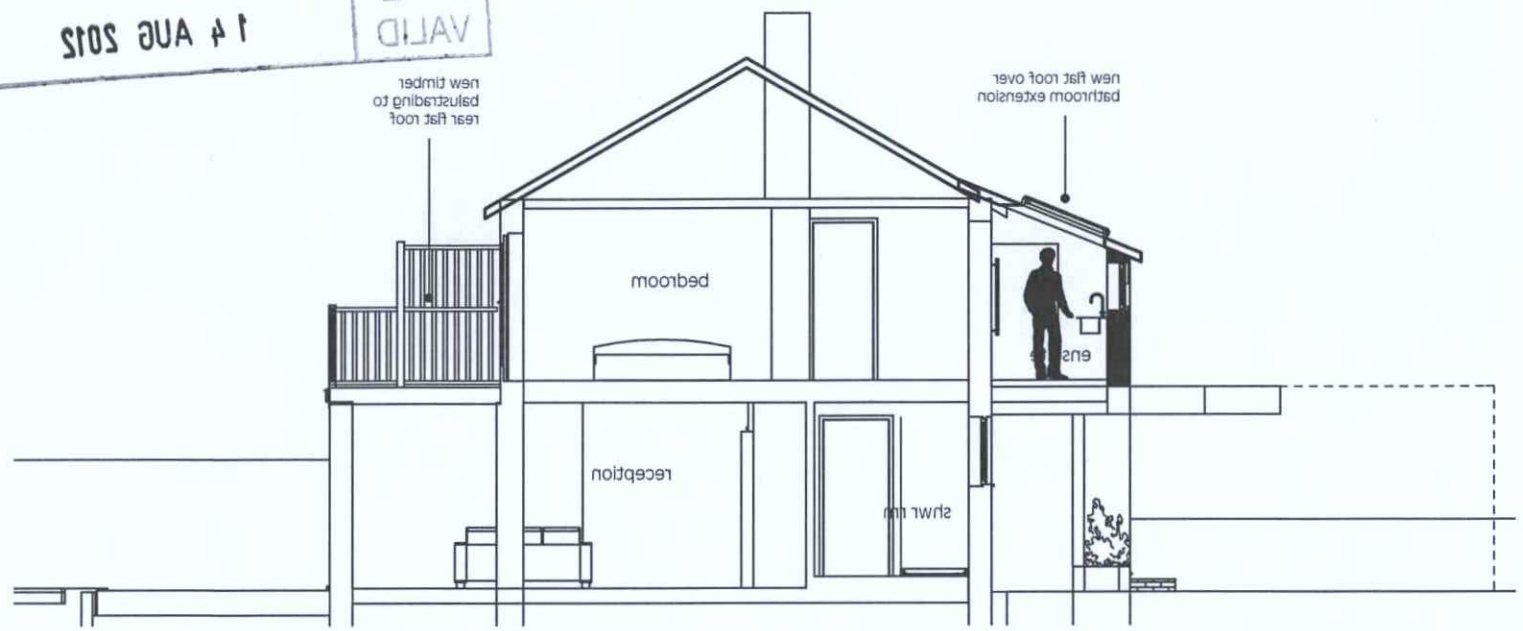

PROPOSED SECTION

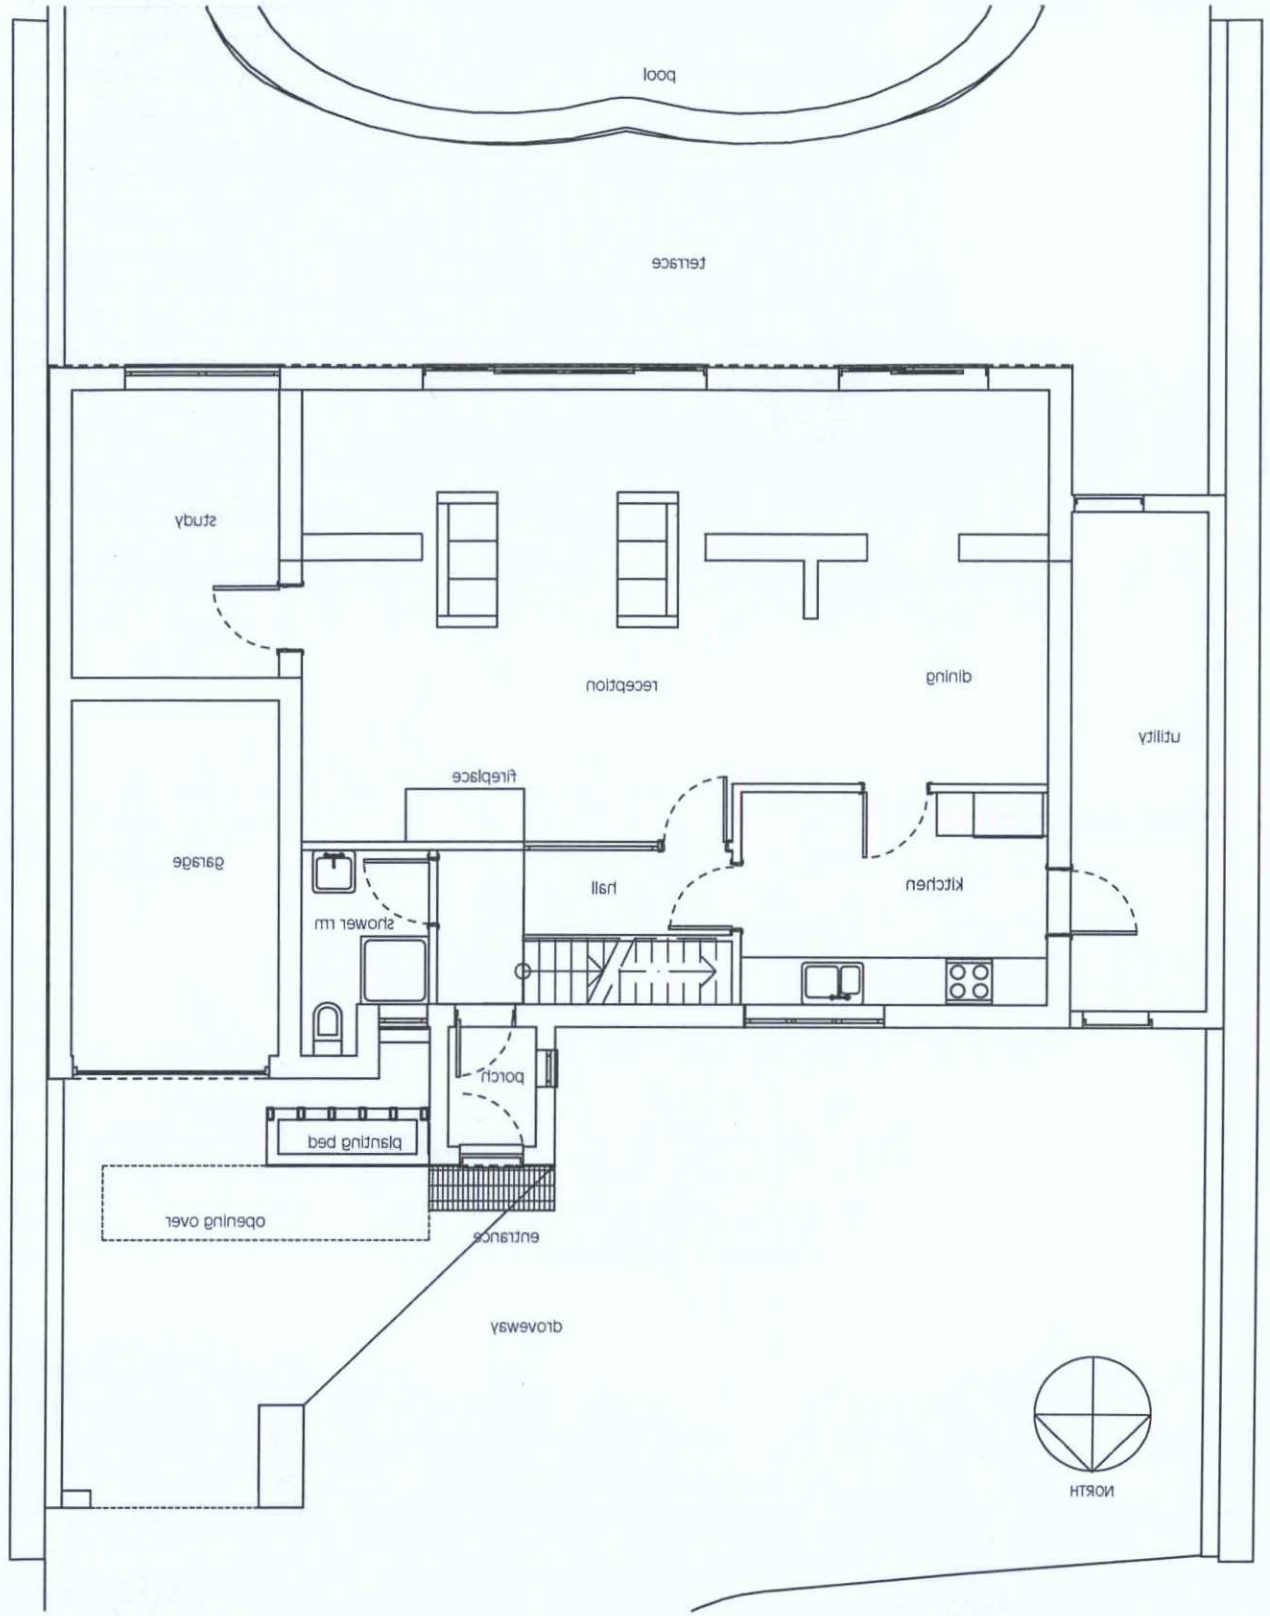

EXISTING GROUND FLOOR - no change

0m 5m 10m

34 OLD FORT ROAD, SHOREHAM-BY-SEA, WEST SUSSEX BN43 5RJ

EXISTING GROUND FLOOR AND PROPOSED SECTION

OP owen powell architects
17 Reigate Road Brighton SUSSEX BN1 5AJ
01273 69 66 55 op@owen-powell.com

June 2012	1:100 @ A3	1224/12/A