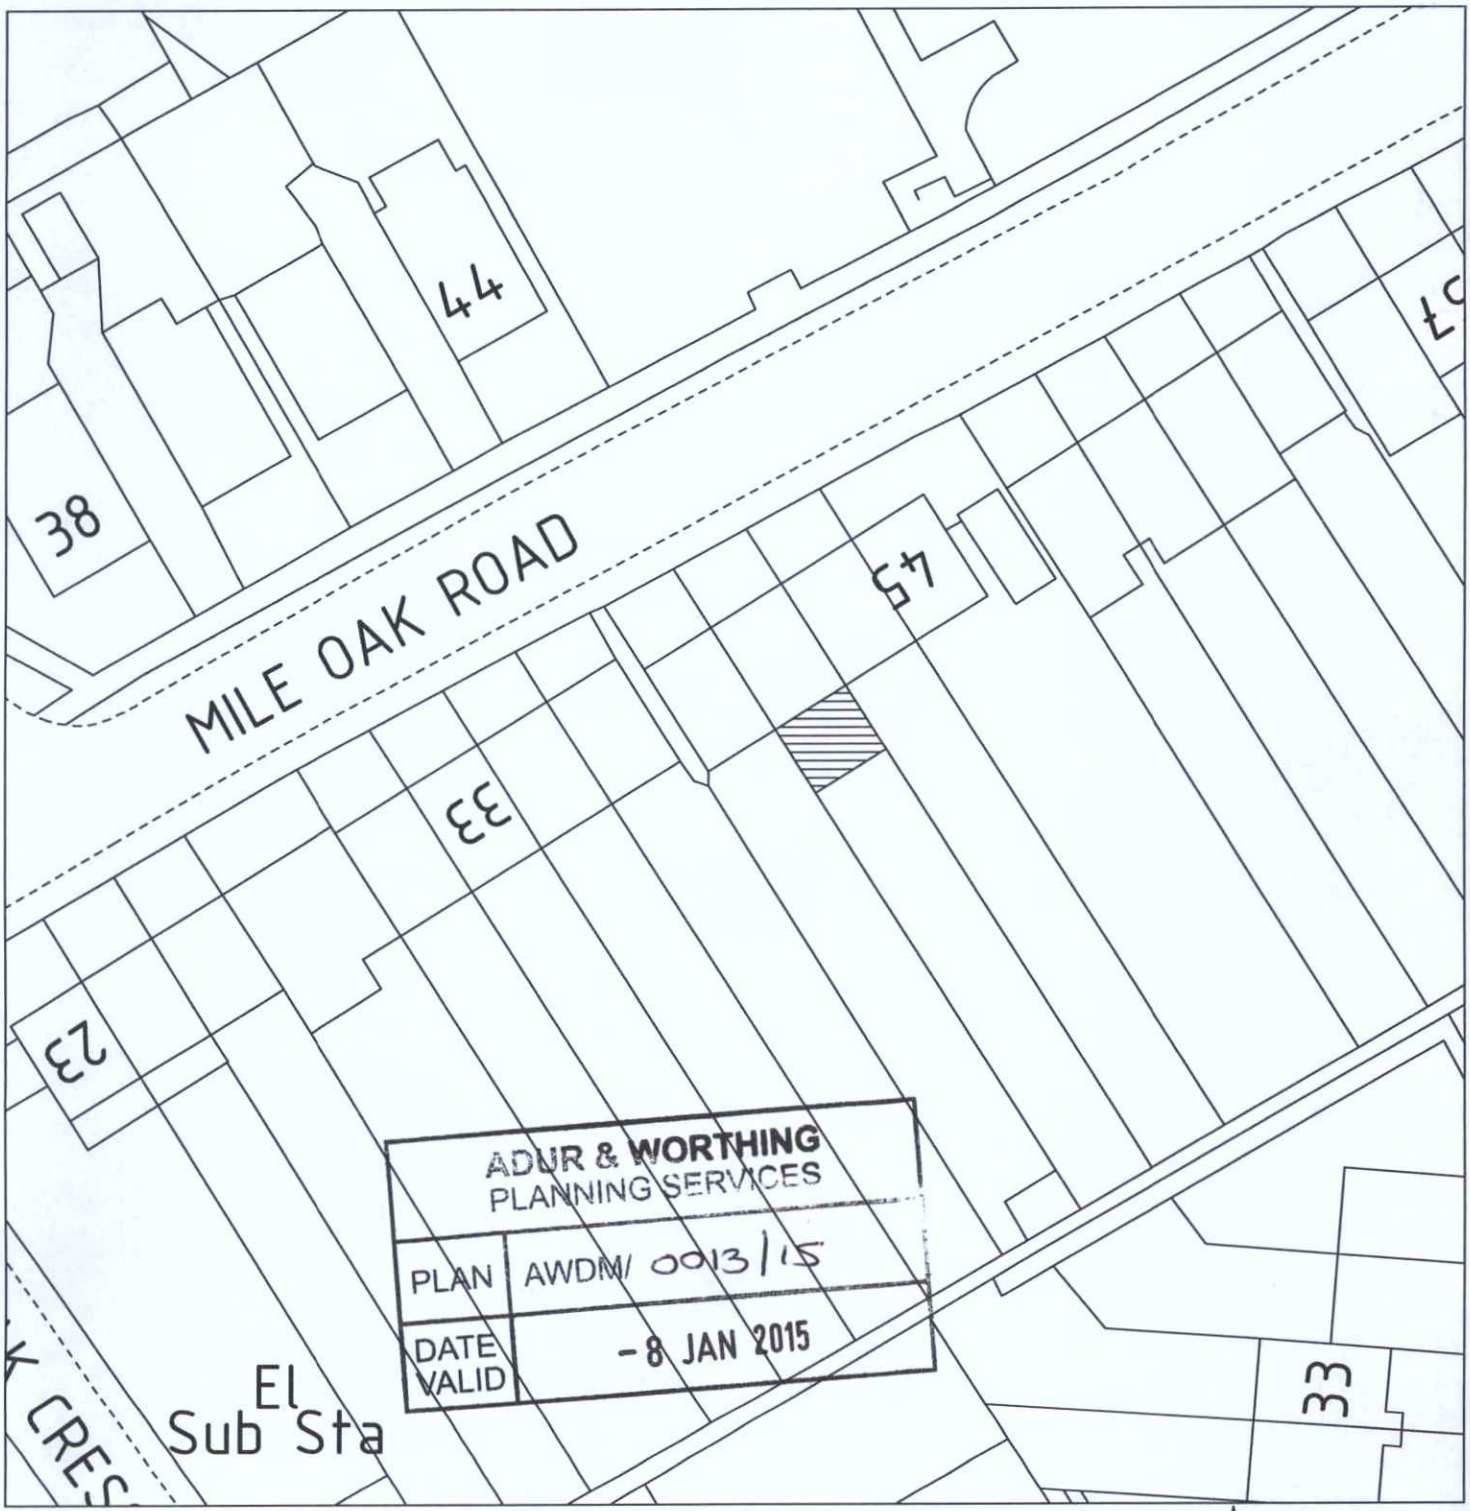

SCALE BARS (metres)

0 10 20 30 40

1:500

BLOCK PLAN

N W E S

RESS: 41 MILE OAK ROAD
BN42 4QG

Phil Brigly BSc (Hons) MBEng
Building Engineer

email: philbrigly@gmail.com
mob: 07966 578180

partner LABC

JECT: SINGLE STOREY EXTENSION

.E: 1:500 DATE: January 2015 DRAWING No: PBP0236/03 DRAWING SIZE: A4 210x297mm