
ADUR & WORTHING
PLANNING SERVICES

PLAN	AWDM/ 0630/15.
DATE VALID	- 2 JUN 2015

AMENDED

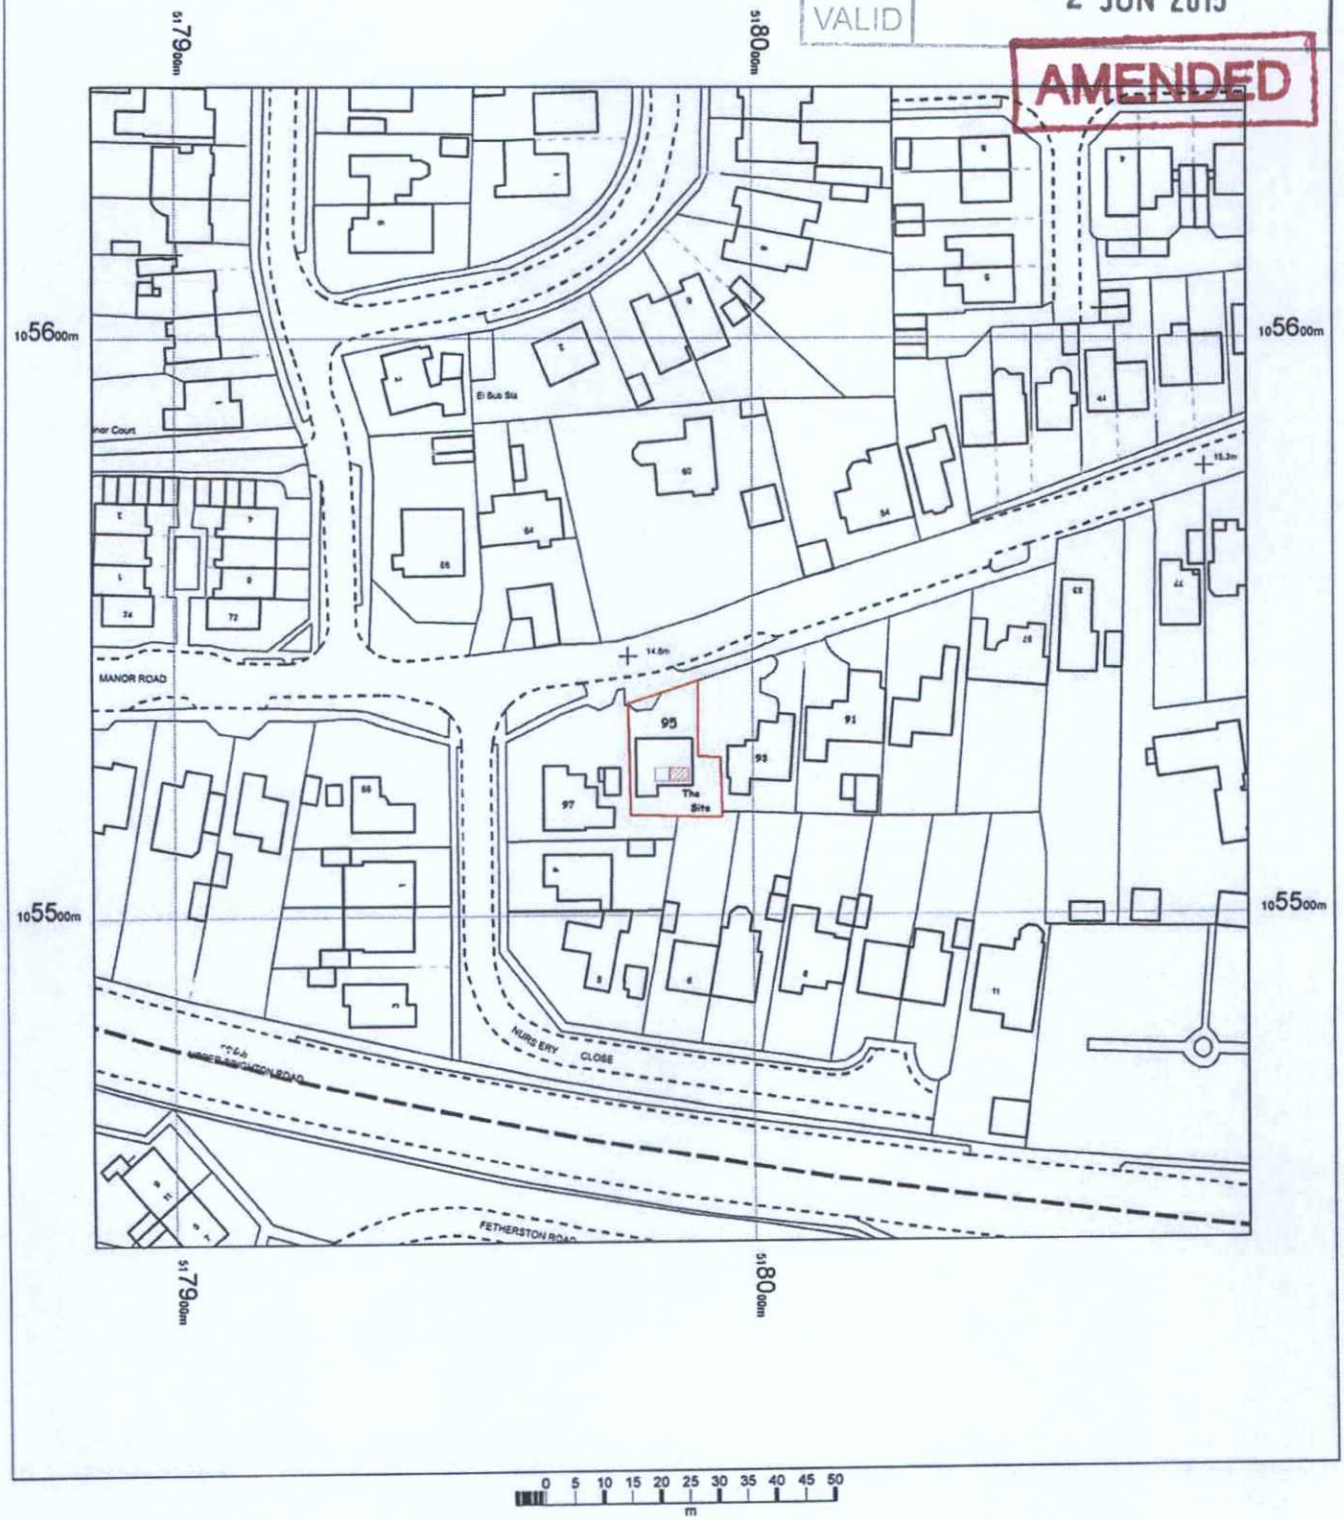

95 Manor Road
Lancing
BN15 0HG

OS MasterMap 1250/2500/10000 scale
24 April 2015, ID: MDP-00422399
www.mapdataportal.co.uk

1:1250 scale print at A4, Centre: 517986 E, 105544 N

©Crown Copyright Ordnance Survey. Licence no. 100019980

N

Mapping sourced from Ordnance Survey

MAPS@ Aworth
SURVEY CONSULTANTS