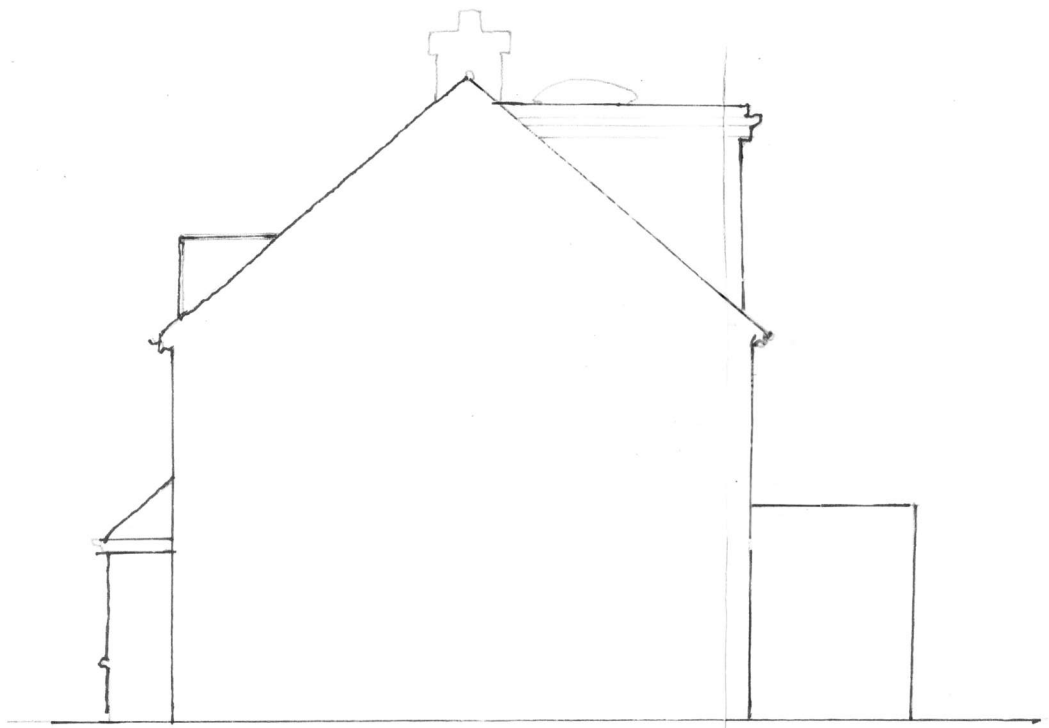


SIDE ELEVATION SOUTH ELEVATION
AS PROPOSED

SCALE 1:100

00 01 02 03 04 05

JOHN BRADBURY FSAI ARCHITECTURAL CONSULTANT
123 GREENACRES SHOREHAM BY SEA BN43 6NL
TELEPHONE 01273 446424 07790560222
WEBSITE WWW.JOHNBRADBURY.CO.UK
EMAIL JOHN@BRADBURYARCHCONSULTANTS.CO.UK

PROPOSED SIDE ELEVATION (SECTION) SOUTH ELEVATION

DRAWING NO 49/07
SIDE ELEVATION (SECTION)
SOUTH ELEVATION