
Do not scale this drawing for construction purposes.
Architects to be informed of all discrepancies in dimensions.
© This drawing is copyright.

Revisions			
Rev.	Date	Description	By
A	28.8.2014	ARCHWAY ON FRONT ELEVATION REMOVED.	


ADUR & WORTHING
PLANNING SERVICES

PLAN	AWDM/0996/14
DATE VALID	29 AUG 2014


AMENDMENT

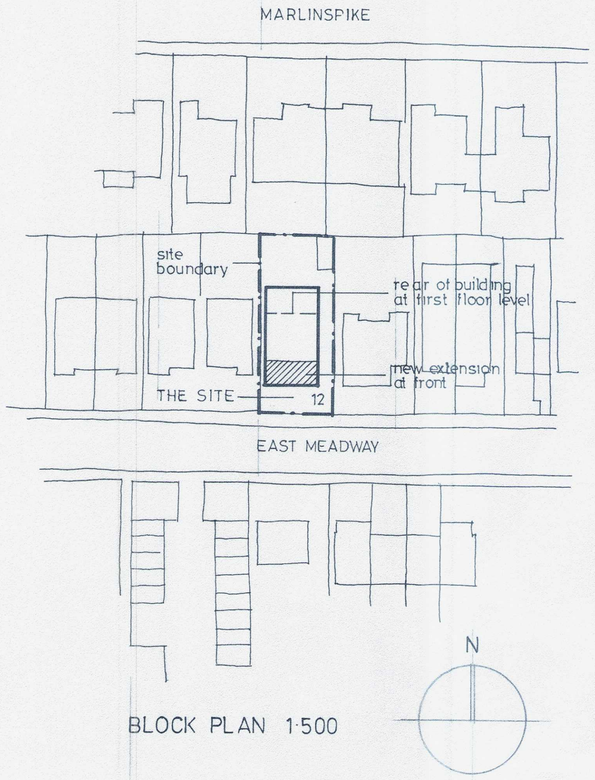


BLOCK PLAN 1:500

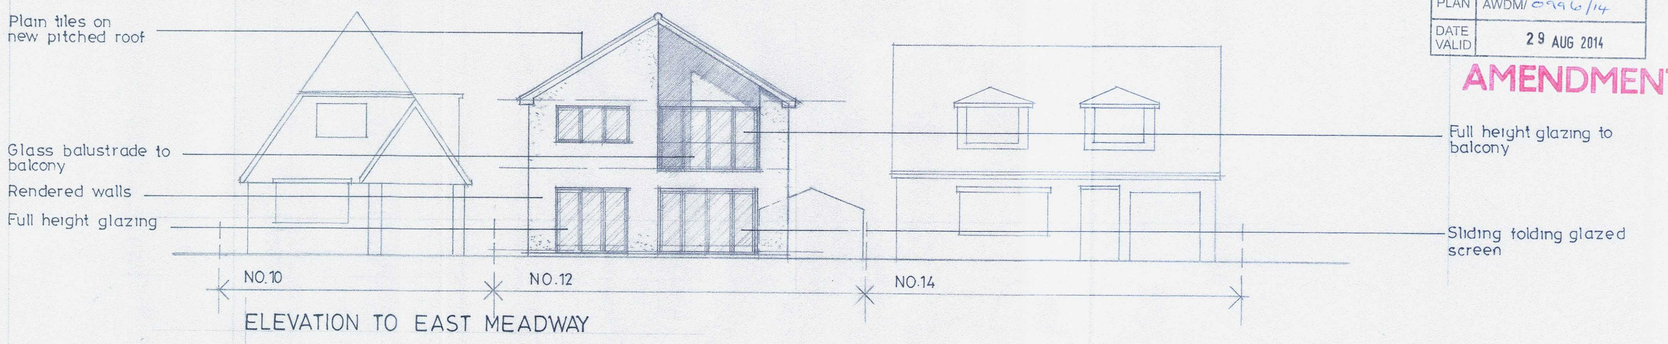

ELEVATION TO EAST MEADWAY

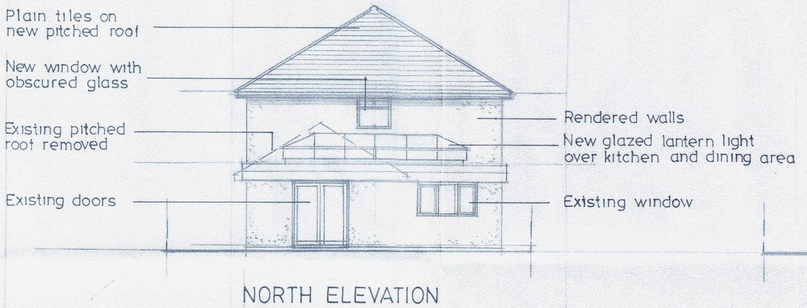


NORTH ELEVATION

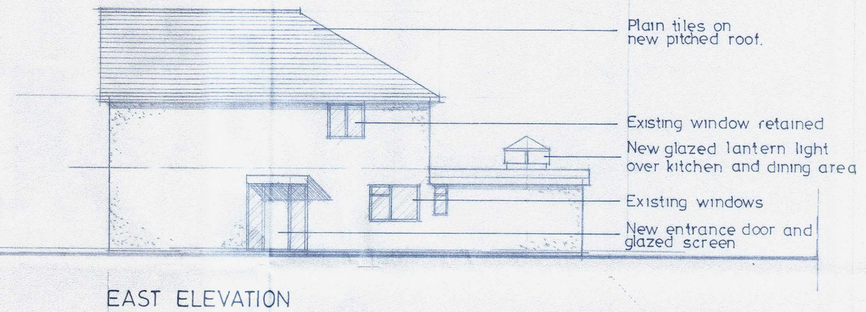

EAST ELEVATION

DIAGRAM SHOWING COMPLIANCE WITH BRE REPORT FOR SITE LAYOUT PLANNING FOR DAYLIGHT AND SUNLIGHT - A GUIDE TO GOOD PRACTICE

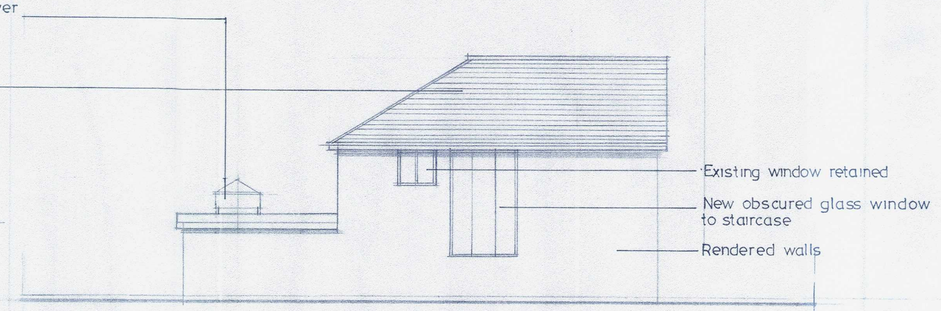

WEST ELEVATION



THE GRAHAM-WATTS PARTNERSHIP
RIDGELAND HOUSE • 165 DYKE ROAD • HOVE • BN3 1TL
TELEPHONE: 01273 749870 FACSIMILE: 01273 749330

Job Title
12 EAST MEADWAY
SHOREHAM-BY-SEA.

Scale	Drawn	Checked	Date
1:100			JULY 14

Drawing Title
PROPOSED ELEVATIONS

Job No.	Drawing No.	Revision
1738	D9	A

Paper Size A1