PROPOSED ROOF PLAN & ELEVATIONS

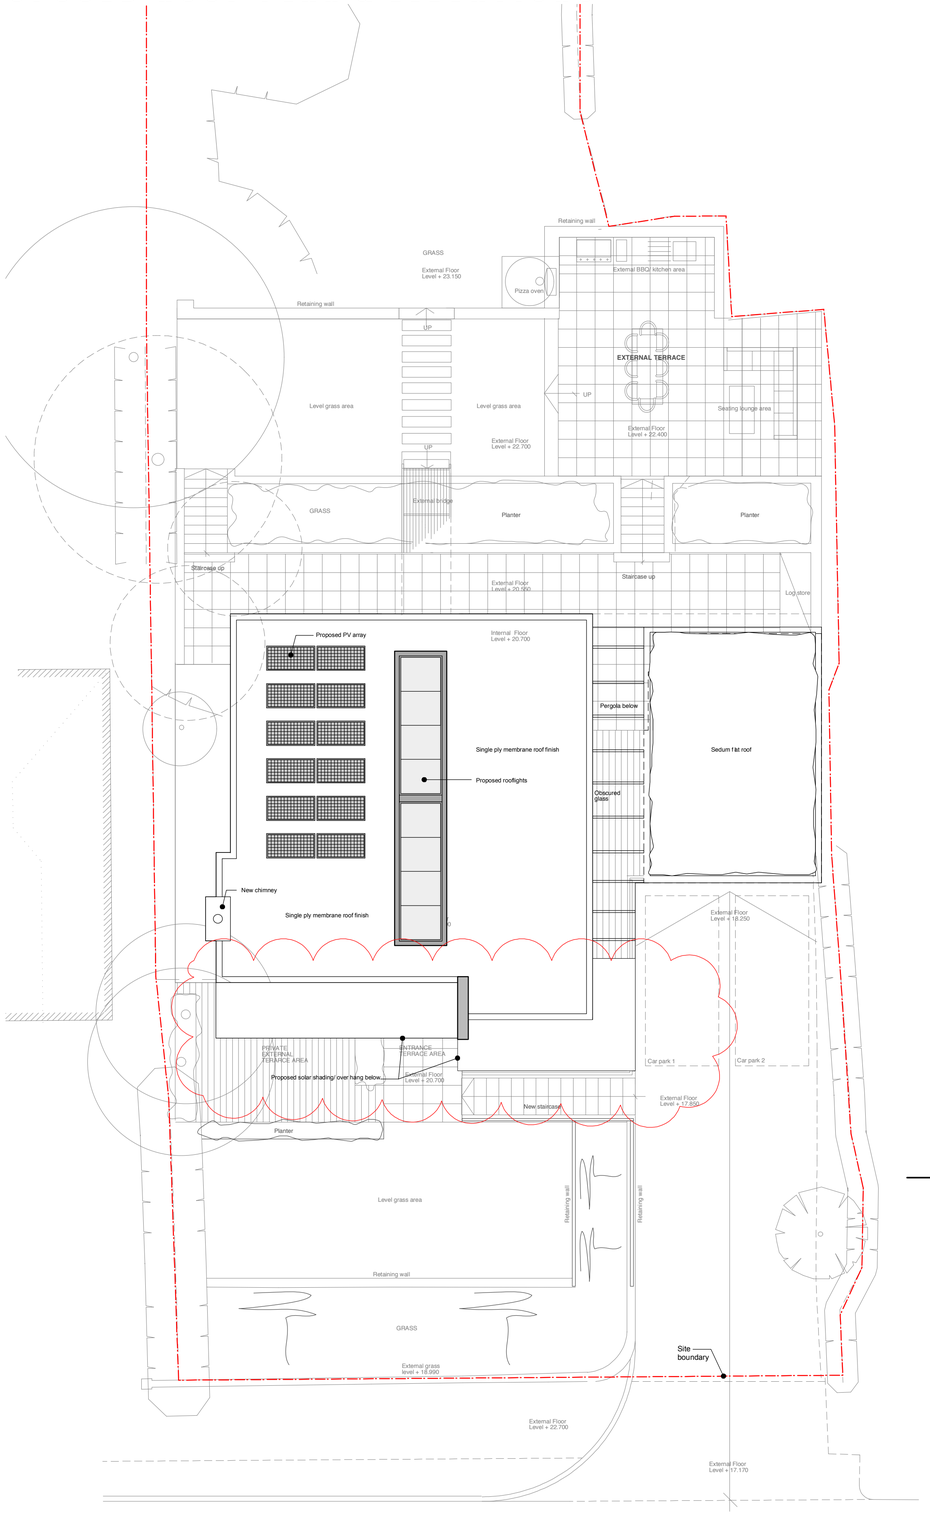

12 PROPOSED ROOF PLAN
Scale 1:100

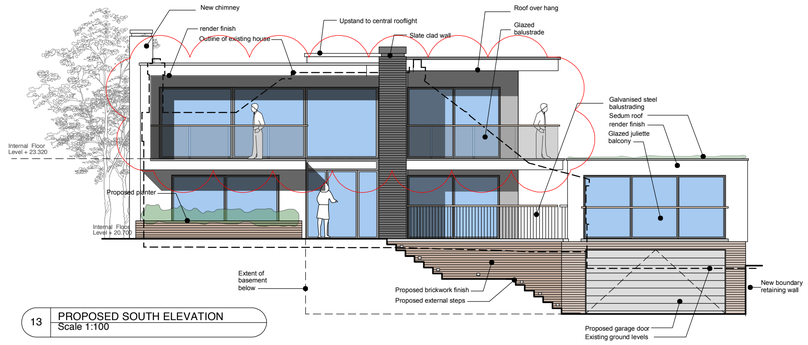

13 PROPOSED SOUTH ELEVATION
Scale 1:100

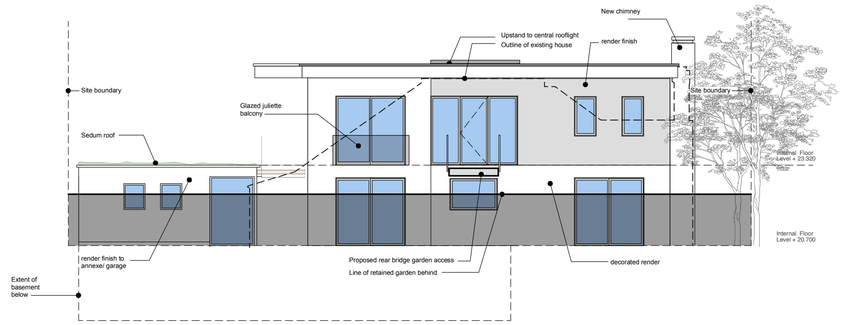

14 PROPOSED NORTH ELEVATION
Scale 1:100

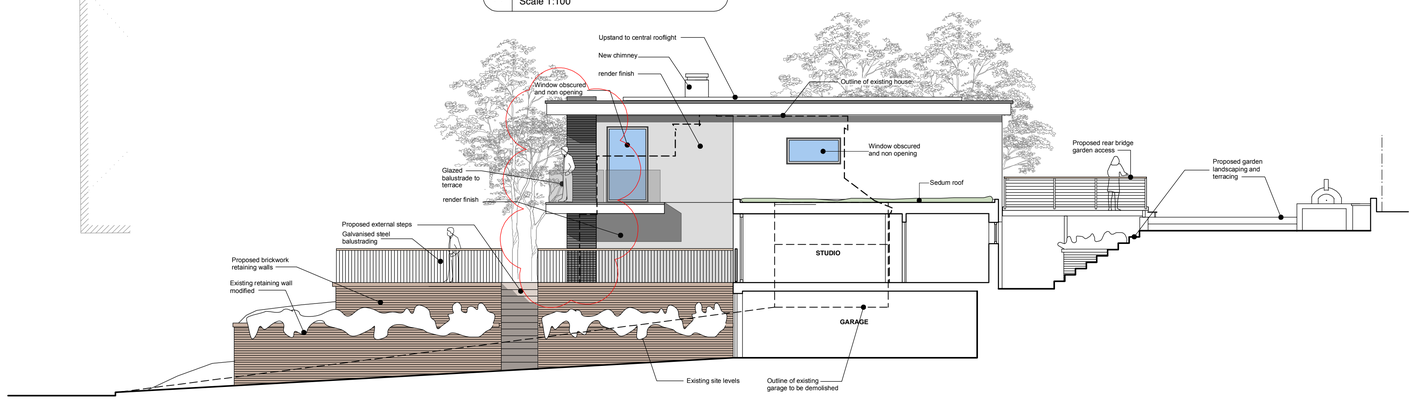

12 PROPOSED EAST ELEVATION
Scale 1:100

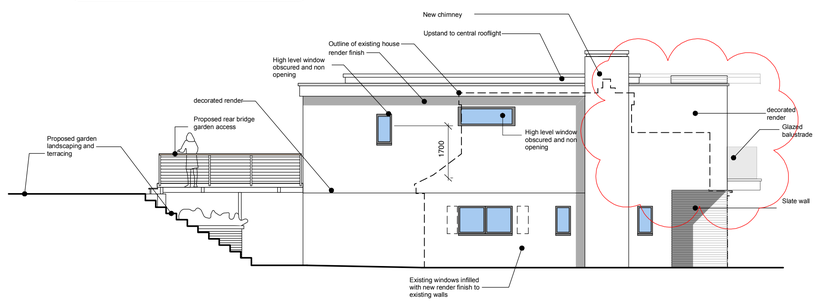

13 PROPOSED WEST ELEVATION
Scale 1:100

SCALE BAR 1:100

0 1 2 3 4 5 6 7 8 9 10 M

HAPA Architects

Job Name: **New build house @ 8 Fairview Road, Lancing**

Status: **PLANNING**

Drawing Title: **PROPOSED ROOF PLAN & ELEVATIONS**

Date: **AUGUST 18**

Scale: **1:100 @ A1**

Job Ref: **SL_8FVR_07_17**

© All rights reserved - Do not scale off drawing
All dimensions to be checked on site

Drawing Number: **L-104 revision F**