EXISTING / PROPOSED DRAWINGS

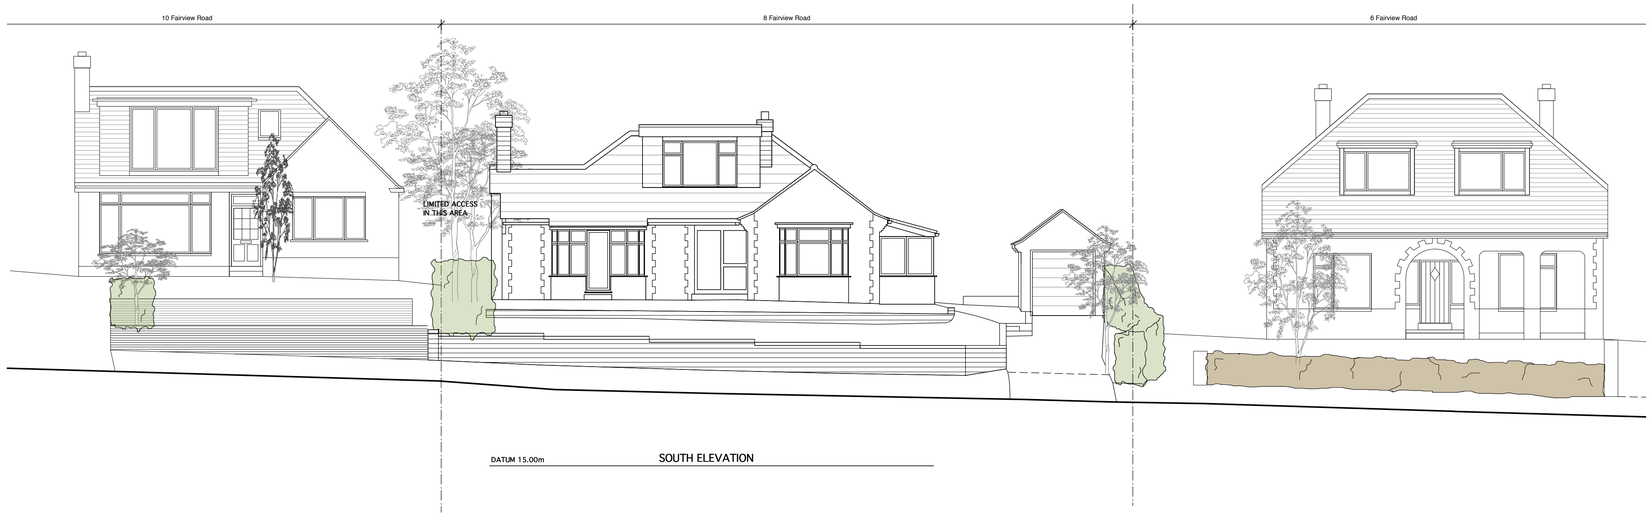

17 EXISTING STREET ELEVATION
Scale 1:100

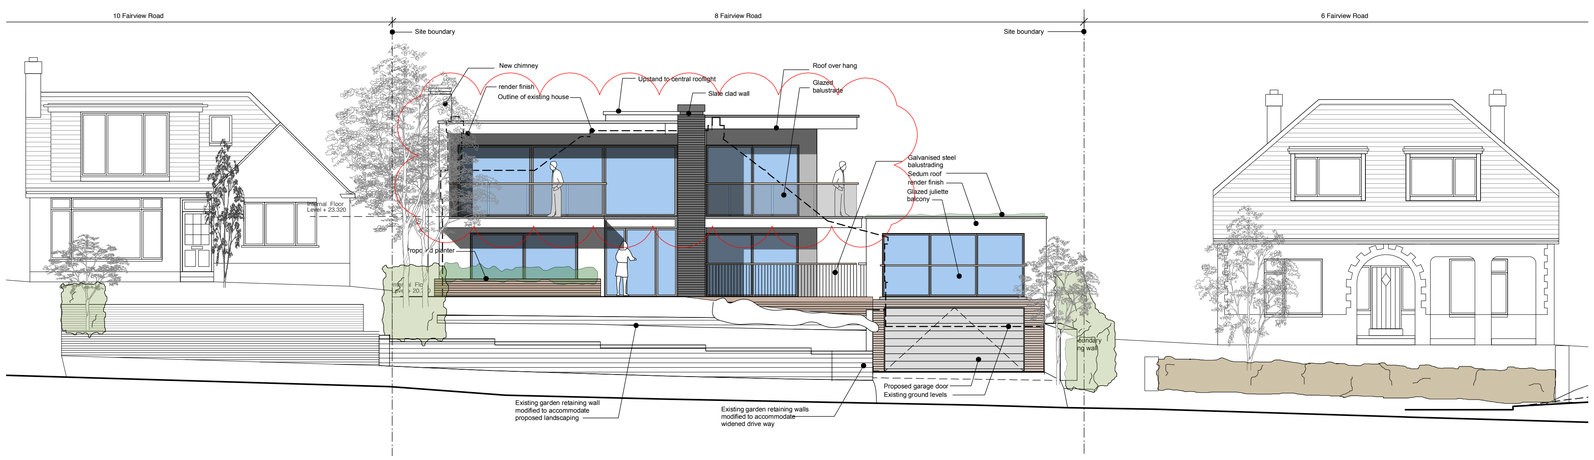

18 PROPOSED STREET ELEVATION
Scale 1:100



PROPOSED 3-D VIEW



PROPOSED 3-D VIEW

SCALE BAR 1:100

0 1 2 3 4 5 6 7 8 9 10 M

HAPA Architects

Job Name: **New build house @ 8 Fairview Road, Lancing**

Status: **PLANNING**

Drawing Title: **EXISTING AND PROPOSED STREET CONTEXT ELEVATIONS**

Date: **AUGUST 18**

Scale: **1:100 @ A1**

Job Ref: **SL_8FVR_07_17**

© All rights reserved - Do not scale off drawing
All dimensions to be checked on site

Drawing Number: **L-105 revision C**